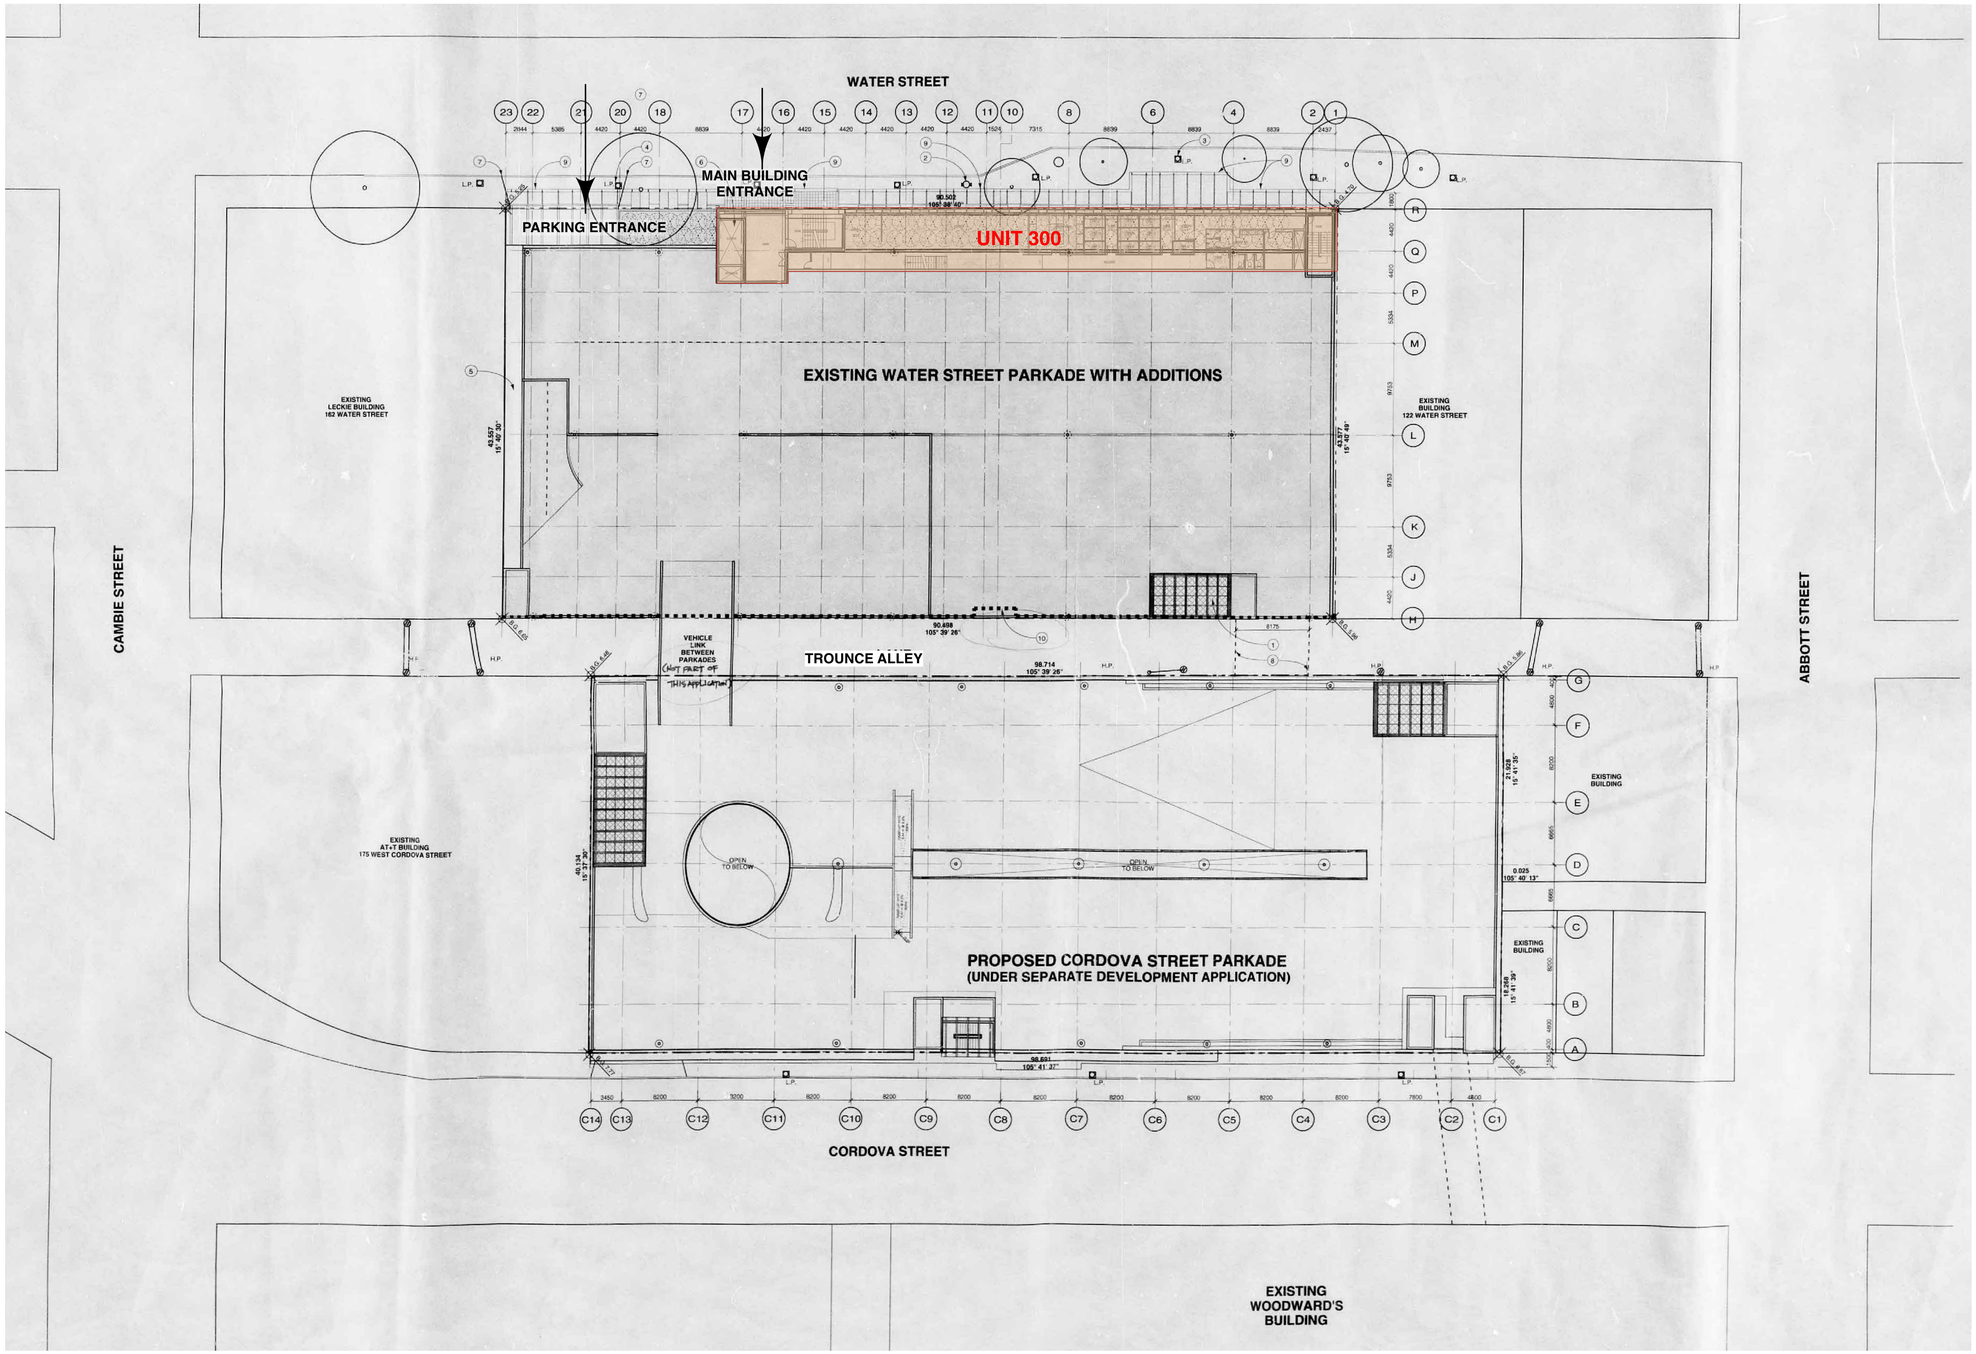


3 SITE PLAN
Scale: 1:200

N

REV	DATE	DESCRIPTION	BY
1	2026-08-19	ISSUED FOR DP-CHANGE OF USE	PS

COPYRIGHT & USE OF DOCUMENTS

This plan and design are considered a ' Consultant's instrument of servic' and shall be considered the exclusive property of the Consultant, JM Architecture Inc. and may not be used or reproduced without the consent of Mr. Joe M. Minten, architect aibc, aaa, mraic. This instrument of service shall only be used once and soley for this project; no further use shall be deemed a right by anyone without the written consent of the Consultant. No project renovations, additions or alterations shall stem from the use of this document, in any possible form of reproduction, without the written consent of the Consultant. This document may not be sold or transferred without the written agreement from the Consultant. Only the client may retain copies of this document, and only for the purpos of information and reference as it was initially intended.

Any change or manipulation of this document is expressly forbidden; this document must remain completely intact at all times. The Consultant will not be responsible for changes to this document by others.

NOT ISSUED FOR CONSTRUCTION

JMArchitecture Inc.
DESIGNING THE WORLD AS IT SHOULD BE

Principal: Joe M. Minten
architect aaa, aibc, mraic

107-15055 54A Avenue
Surrey, B.C. V3S5X7
604-583-2003 - T
joe@jmarchitecture.ca - E

DO NOT SCALE DRAWING

Architects Seal

This document has been electronically certified with digital certificate and encryption technology authorized by the AIBC and APEGBC. The authoritative original has been signed and sealed and resides in the author's office and can be relied upon as a true copy of the original when supplied by the original author, bearing images of the professional seal and digital certificate, OR when printed from the original electronic file provided.

START DATE	daate
PROJECT No	2026-09
DR. PS	CH. JM
SCALE	1:200

Project Name

POD HOTEL VANCOUVER

UNIT 300, 150 WATER STREET, VANCOUVER, BC

Owner

Client Name

SITE PLAN

REV No. 1 | Project No. 2026-09 | A-100