
MULTI-CATEGORY MATERIAL TAKEOFF NORTH ELEVATION	
Material: Mark	**Material: Description**
GC1	GLASS PANEL CLEAR LIGHT LOW-E DOUBLE INSULATED SOLARBON 60 6MM + AIR 12.7 MM + CLEAR 6MM
GC2	GLASS PANEL CLEAR DARK LOW-E DOUBLE INSULATED SOLARBON 60 6MM + AIR 12.7 MM + CLEAR 6MM
GR2	GLASS RAILING 10MM LAMINATED DARK
GS1	GLASS PANEL SPANDREL LIGHT DOUBLE INSULATED SOLARBAN 60 6MM + CERAMIC FRIT ON CLEAR 6MM
GS2	GLASS PANEL SPANDREL DARK DOUBLE INSULATED SOLARBAN 60 6MM + CERAMIC FRIT ON CLEAR 6MM
GW1	GREEN WALL PANEL
MM1	METAL MULLION ALUMINUM LIGHT SILVER TO MATCH BENJAMIN MOORE CLASSICS SILVER LAKE 1598
MM2	METAL MULLION ALUMINUM DARK CHARCOAL GREY TO MATCH BENJAMIN MOORE CLASSICS GUNMETAL1602
MR1	METAL PANEL SPANDREL RIBBED LIGHT SILVER TO MATCH BENJAMIN MOORE CLASSICS SILVER LAKE 1598
MS1	METAL PANEL FLAT LIGHT SILVER TO MATCH BENJAMIN MOORE CLASSICS SILVER LAKE 1598
MS2	METAL PANEL SPANDREL FLAT DARK CHARCOAL GREY TO MATCH BENJAMIN MOORE CLASSICS GUNMETAL1602

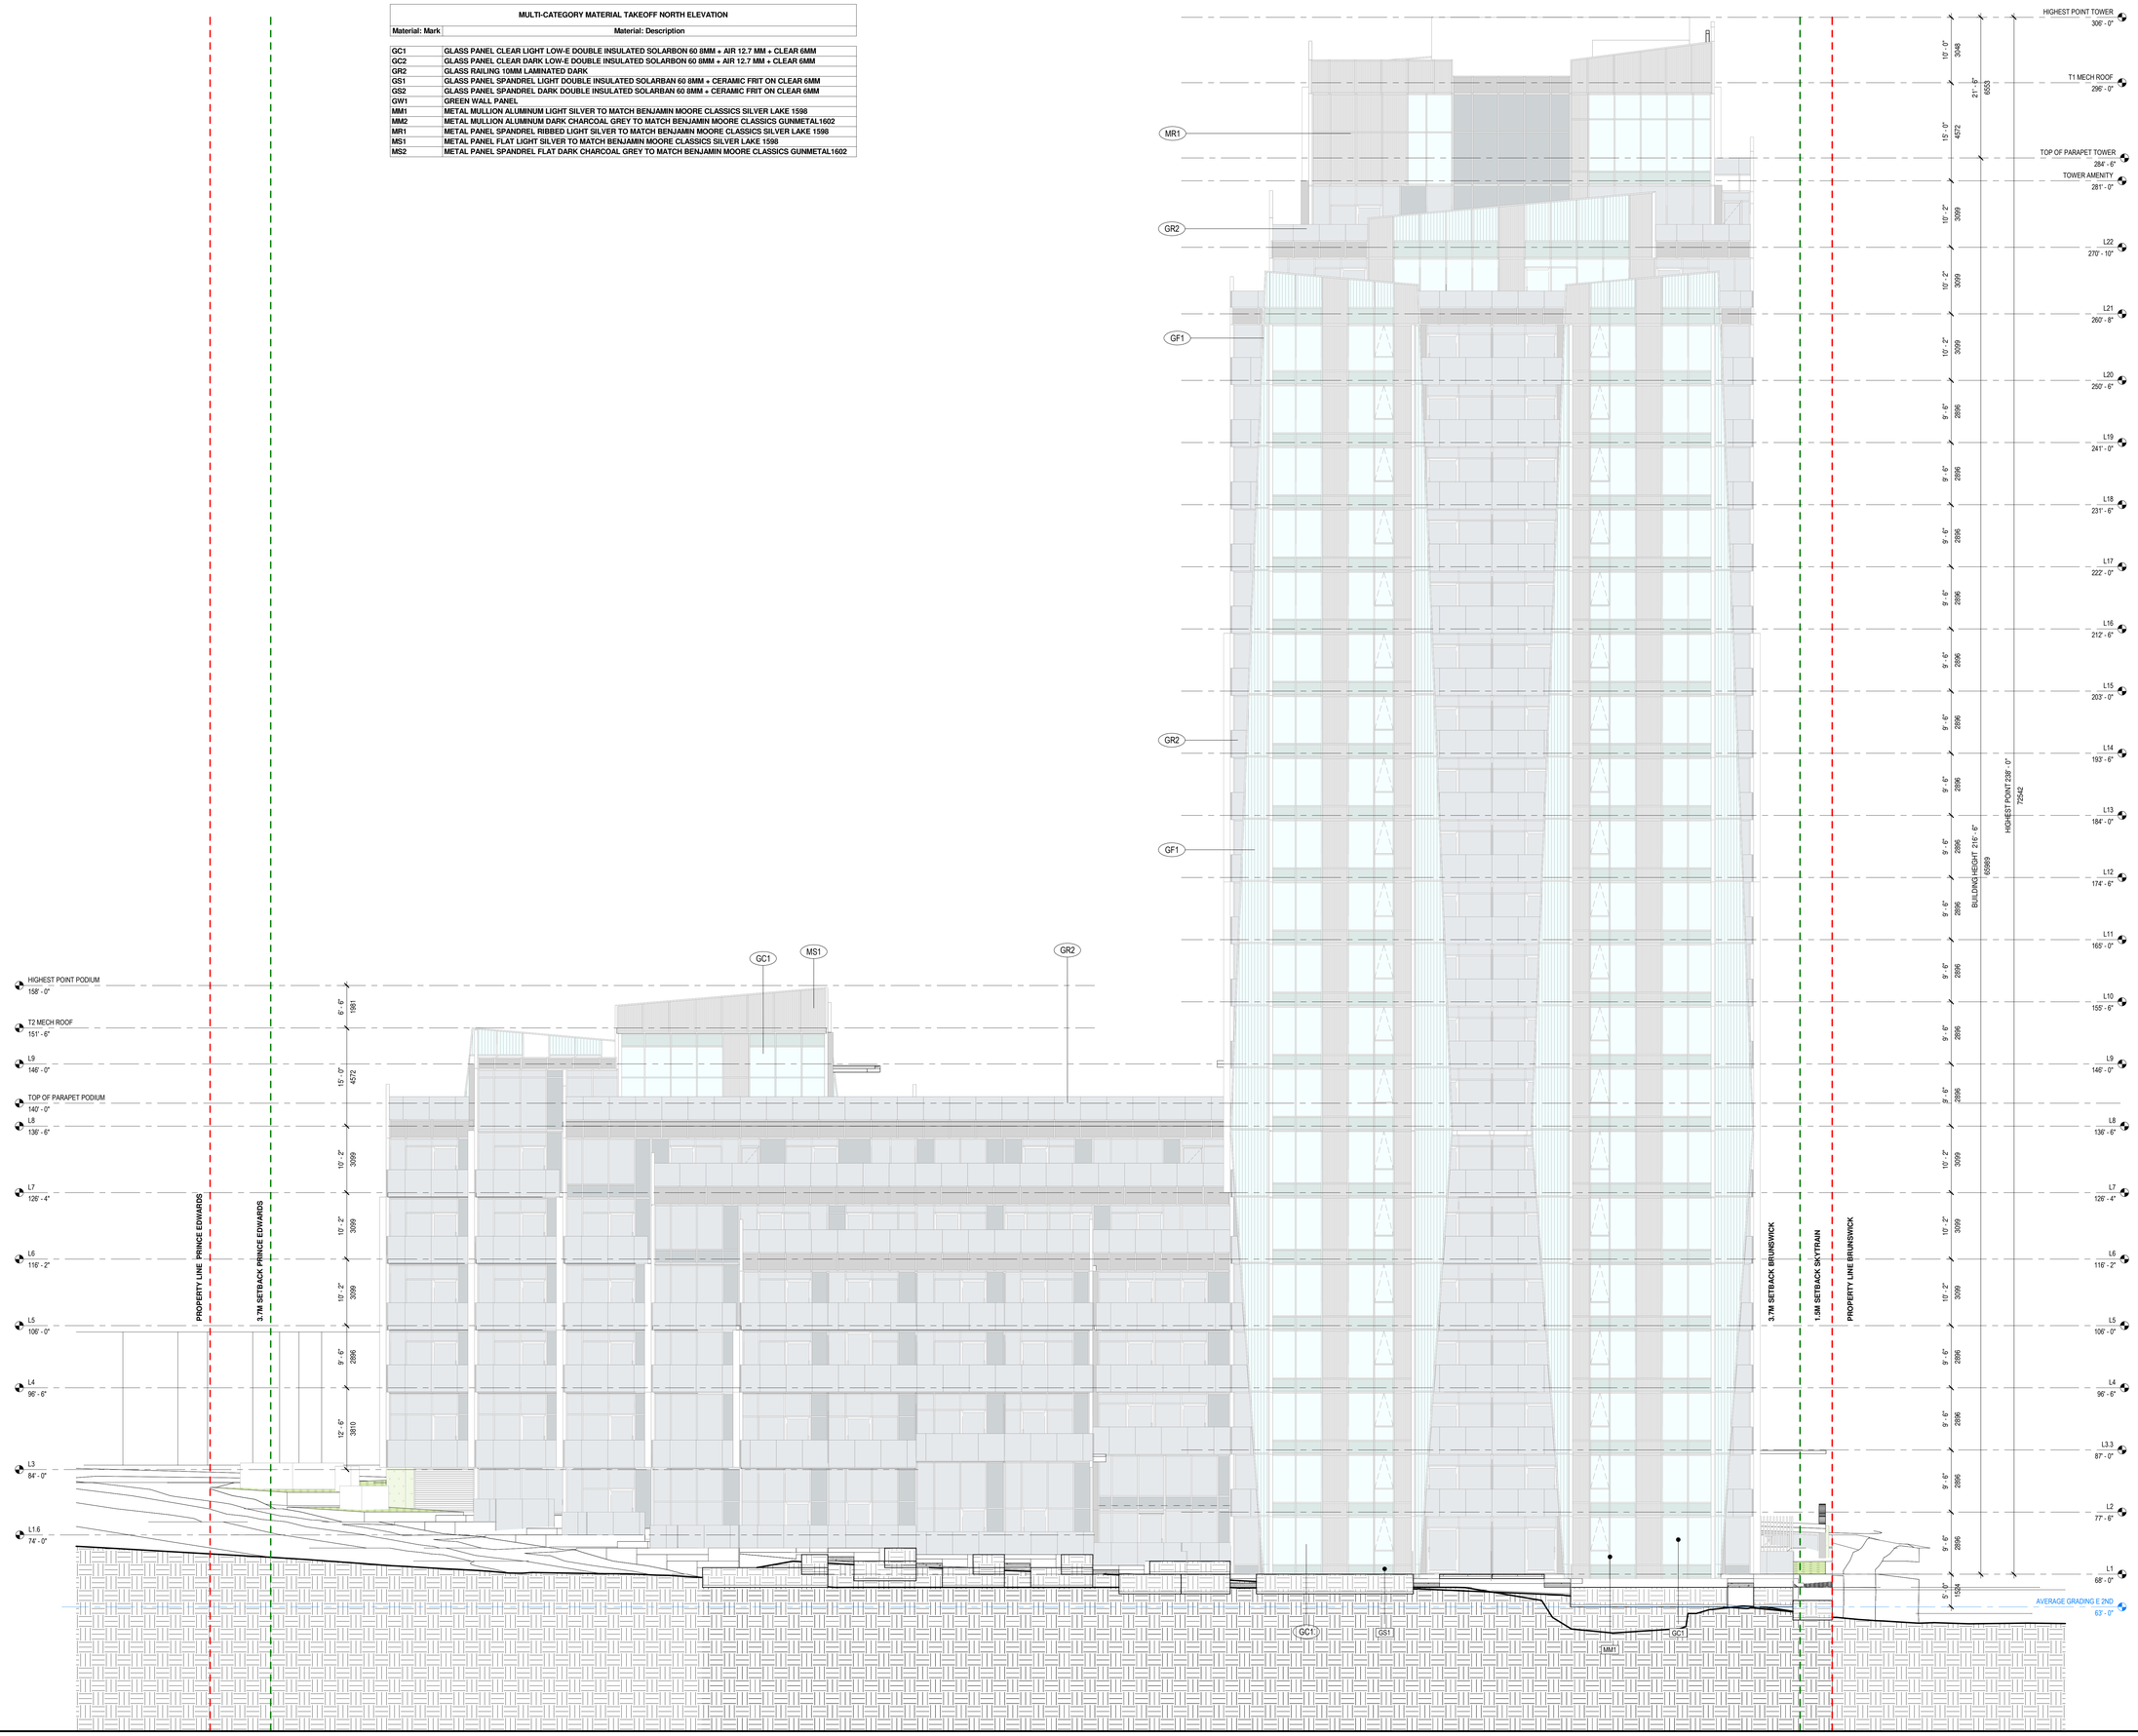

Kasian Architecture
Interior Design
and Planning Ltd

1500 West Georgia Street, Suite 1685
Vancouver, BC Canada V6G 2Z6
T 604 683 4145 F 604 683 2827
www.kasian.com

REV.	YYYY-MM-DD	REVISION / DRAWING ISSUE
5	2026.07.10	DEVELOPMENT PERMIT SUBMISSION
4	2026.04.20	DEVELOPMENT PERMIT PRE-SUBMISSION
3	2025.09.23	100% DESIGN DEVELOPMENT REVIEW UPDATE
2	2025.07.04	100% DESIGN DEVELOPMENT REVIEW
1	2025.02.28	50% DESIGN DEVELOPMENT REVIEW

CONSULTANT

PERMIT STAMP

SEAL

REGISTERED ARCHITECT
JONATHAN RANKIN
BRITISH COLUMBIA
2026-07-15

THIS DRAWING, AS AN INSTRUMENT OF SERVICE, IS THE PROPERTY OF KASIAN ARCHITECTURE INTERIOR DESIGN AND PLANNING LTD. THE COPYRIGHT IN THE SAME BEING RESERVED TO THEM. NO REPRODUCTION IS ALLOWED WITHOUT THE PERMISSION OF KASIAN ARCHITECTURE INTERIOR DESIGN AND PLANNING LTD AND WHEN MADE MUST BEAR ITS NAME.
THIS DRAWING IS NOT TO BE SCALED. THE CONTRACTOR IS TO VERIFY DIMENSIONS AND DATA NOTED HEREIN WITH THE CONDITIONS ON SITE AND IS RESPONSIBLE FOR REPORTING ANY DISCREPANCY TO KASIAN ARCHITECTURE INTERIOR DESIGN AND PLANNING LTD FOR ADJUSTMENT.

PROJECT

396 EAST 2ND AVE

396 E 2nd Ave, Vancouver, BC V5T 4L4

DRAWING TITLE

NORTH ELEVATION DP

DRAWING ISSUE

DEVELOPMENT PERMIT SUBMISSION

PROJECT NO.	PLOT DATE	DRAWN
250093	2026-07-10	Author
	SCALE 1/8" = 1'-0"	REVIEWED Checker

DRAWING NO. DP A3-201.100 | REVISION 5


HIGHEST POINT TOWER
306' - 0"
T1 MECH ROOF
296' - 0"
TOP OF PARAPET TOWER
284' - 6"
TOWER AMENITY
281' - 0"
L22
270' - 10"
L21
260' - 8"
L20
250' - 6"
L19
241' - 0"
L18
231' - 6"
L17
222' - 0"
L16
212' - 6"
L15
203' - 0"
L14
193' - 6"
L13
184' - 0"
L12
174' - 6"
L11
165' - 0"
L10
155' - 6"
L9
146' - 0"
L8
136' - 6"
L7
126' - 4"
L6
116' - 2"
L5
106' - 0"
L4
96' - 6"
L3.3
87' - 0"
L2
77' - 6"
L1.6
74' - 0"
L1
68' - 0"
HIGHEST POINT PODIUM
158' - 0"
T2 MECH ROOF
151' - 6"
L9
146' - 0"
TOP OF PARAPET PODIUM
140' - 0"
L8
136' - 6"
L7
126' - 4"
L6
116' - 2"
L5
106' -0"
L4
96' - 6"
L3
84' - 0"
AVERAGE GRADING PRINCE EDWARDS
74' -0"
GR2
GC1
GS1
MS2
MM1
10' - 0"
3048
15' - 0"
4572
20' - 4"
6198
10' - 2"
3099
9' - 6"
2896
9' - 6"
2896
9' - 1"
2886
9' - 6"
2896
9' - 6"
2896
9' - 6"
2896



MULTI-CATEGORY MATERIAL TAKEOFF SOUTH ELEVATION

Material: Mark	Material: Description
GC1	GLASS PANEL CLEAR LIGHT LOW-E DOUBLE INSULATED SOLARBON 60 6MM + AIR 12.7 MM + CLEAR 6MM
GC2	GLASS PANEL CLEAR DARK LOW-E DOUBLE INSULATED SOLARBON 60 6MM + AIR 12.7 MM + CLEAR 6MM
GR2	GLASS RAILING 10MM LAMINATED DARK
GS1	GLASS PANEL SPANDREL LIGHT DOUBLE INSULATED SOLARBAN 60 6MM + CERAMIC FRIT ON CLEAR 6MM
GS2	GLASS PANEL SPANDREL DARK DOUBLE INSULATED SOLARBAN 60 6MM + CERAMIC FRIT ON CLEAR 6MM
GW1	GREEN WALL PANEL
MM1	METAL MULLION ALUMINUM LIGHT SILVER TO MATCH BENJAMIN MOORE CLASSICS SILVER LAKE 1598
MM2	METAL MULLION ALUMINUM DARK CHARCOAL GREY TO MATCH BENJAMIN MOORE CLASSICS GUNMETAL1602
MR1	METAL PANEL SPANDREL RIBBED LIGHT SILVER TO MATCH BENJAMIN MOORE CLASSICS SILVER LAKE 1598
MS1	METAL PANEL FLAT LIGHT SILVER TO MATCH BENJAMIN MOORE CLASSICS SILVER LAKE 1598
MS2	METAL PANEL SPANDREL FLAT DARK CHARCOAL GREY TO MATCH BENJAMIN MOORE CLASSICS GUNMETAL1602

Kasian Architecture
Interior Design
and Planning Ltd

1500 West Georgia Street, Suite 1685
Vancouver, BC Canada V6G 2Z6
T 604 683 4145 F 604 683 2827
www.kasian.com

REV.	YYYY-MM-DD	REVISION / DRAWING ISSUE	REVIEW
5	2026.07.10	DEVELOPMENT PERMIT SUBMISSION	
4	2026.04.20	DEVELOPMENT PERMIT PRE-SUBMISSION	
3	2025.09.23	100% DESIGN DEVELOPMENT REVIEW UPDATE	
2	2025.07.04	100% DESIGN DEVELOPMENT REVIEW	
1	2025.02.28	50% DESIGN DEVELOPMENT REVIEW	

CONSULTANT

PERMIT STAMP

SEAL

REGISTERED ARCHITECT
PROFESSIONAL ASSOCIATION OF
BRITISH COLUMBIA

2026-07-15

THIS DRAWING, AS AN INSTRUMENT OF SERVICE, IS THE PROPERTY OF KASIAN ARCHITECTURE INTERIOR DESIGN AND PLANNING LTD. THE COPYRIGHT IN THE SAME BEING RESERVED TO THEM. NO REPRODUCTION IS ALLOWED WITHOUT THE PERMISSION OF KASIAN ARCHITECTURE INTERIOR DESIGN AND PLANNING LTD AND WHEN MADE MUST BEAR ITS NAME.
THIS DRAWING IS NOT TO BE SCALED. THE CONTRACTOR IS TO VERIFY DIMENSIONS AND DATA NOTED HEREIN WITH THE CONDITIONS ON SITE AND IS RESPONSIBLE FOR REPORTING ANY DISCREPANCY TO KASIAN ARCHITECTURE INTERIOR DESIGN AND PLANNING LTD FOR ADJUSTMENT.

PROJECT

396 EAST 2ND AVE

396 E 2nd Ave, Vancouver, BC V5T 4L4

DRAWING TITLE


SOUTH ELEVATION DP

DRAWING ISSUE

DEVELOPMENT PERMIT SUBMISSION

PROJECT NO.	PLOT DATE	DRAWN
250093	2026-07-10	Author
	SCALE 1/8" = 1'-0"	REVIEWED Checker

DRAWING NO. DP A3-203.100 | REVISION 5

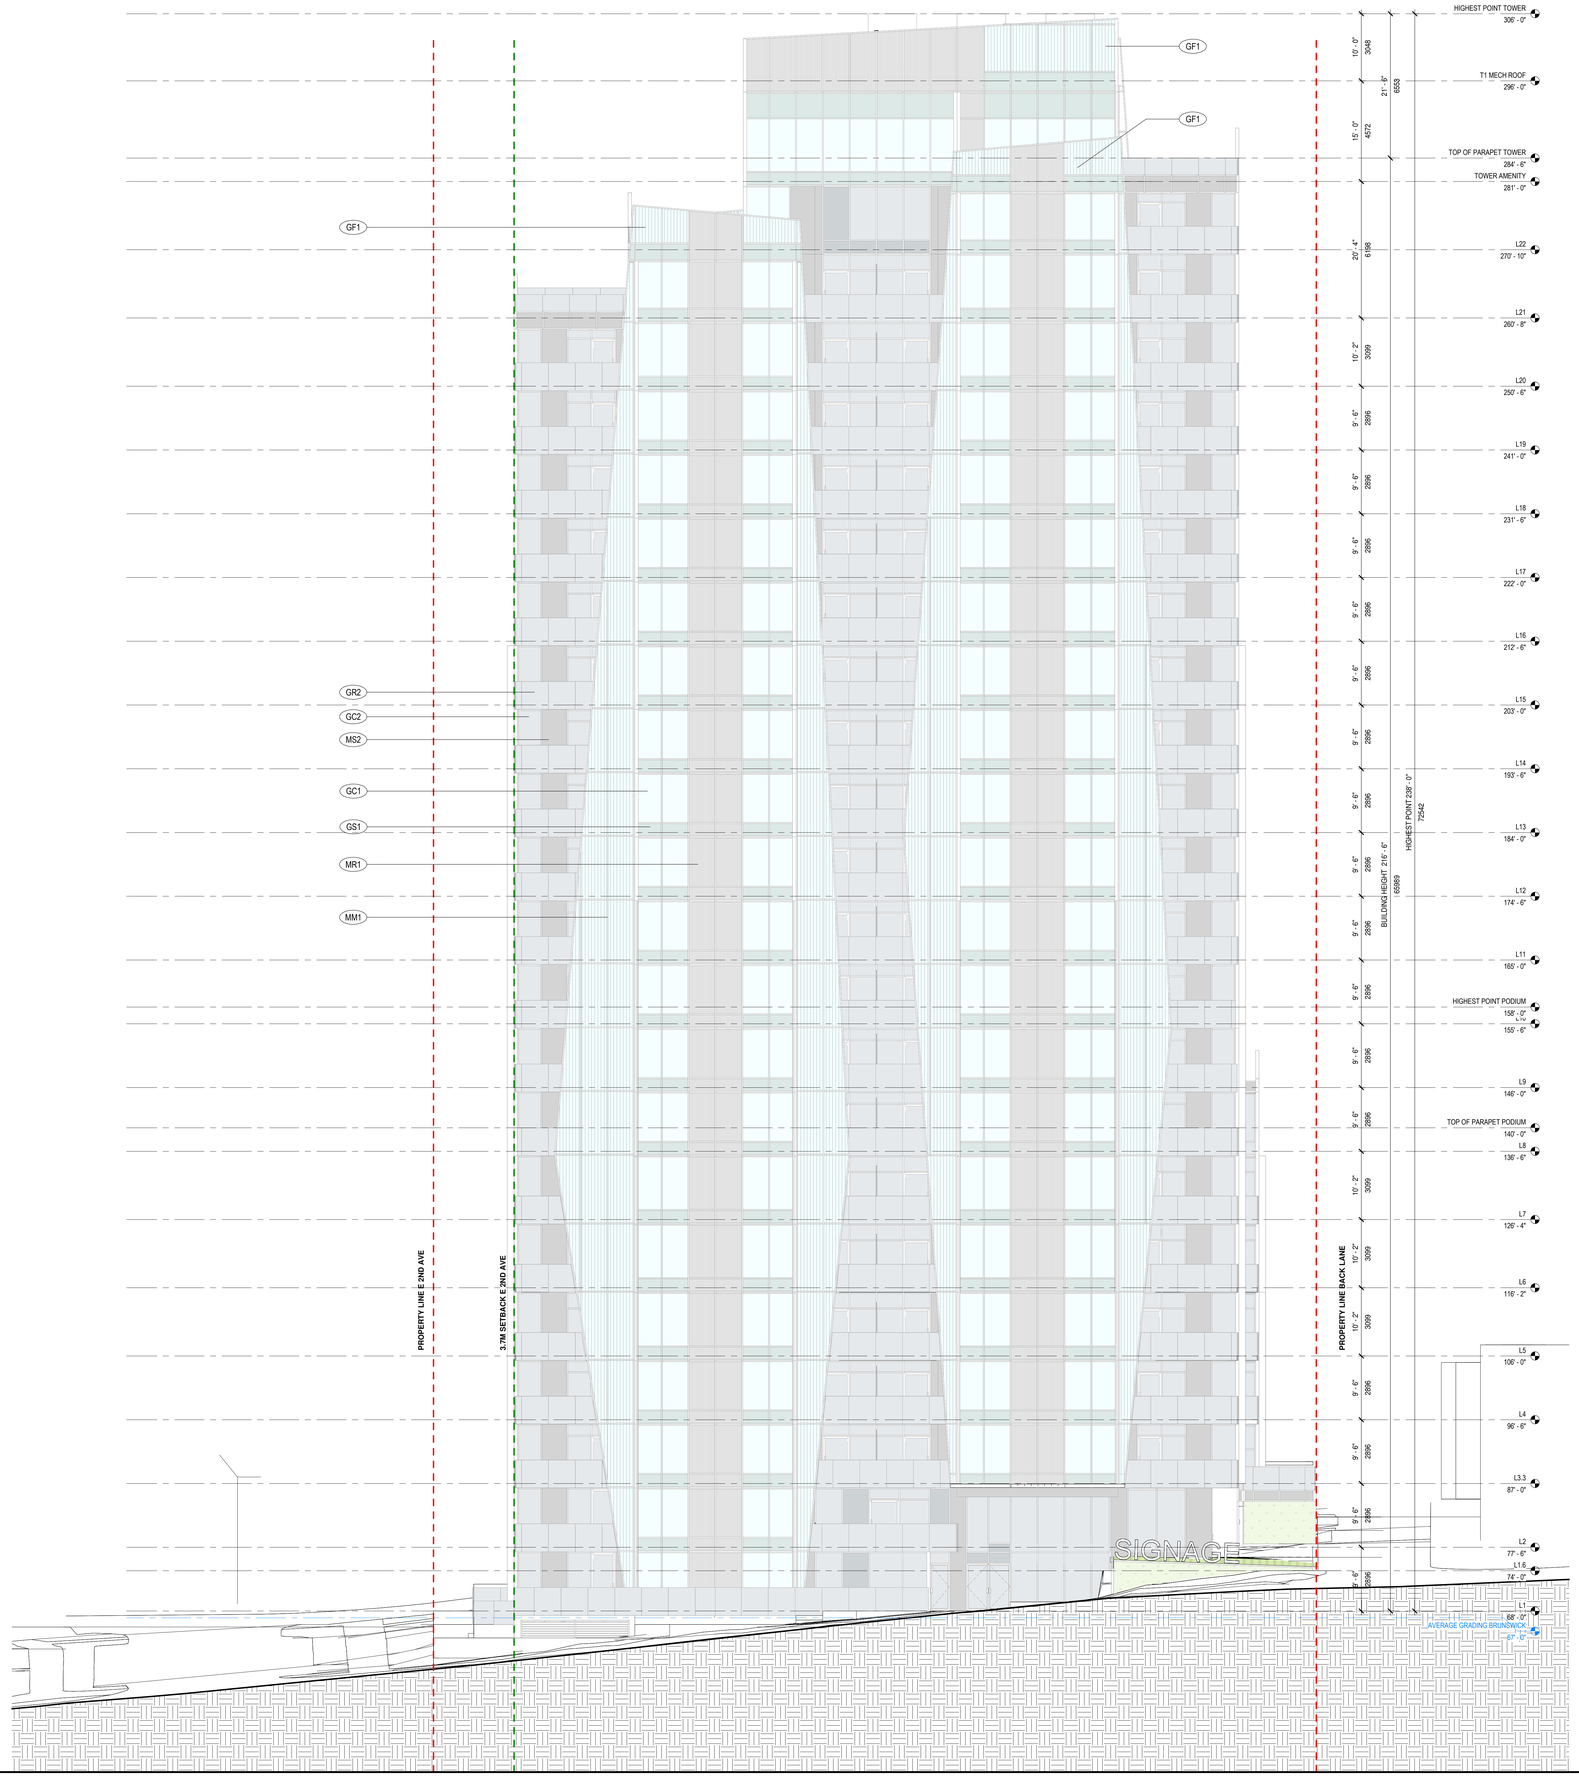

Multi-Category Material Takeoff 1 West

Material: Mark	Material: Description
GC1	GLASS PANEL CLEAR LIGHT LOW-E DOUBLE INSULATED SOLARBON 60 8MM + AIR 12.7 MM + CLEAR 6MM
GC2	GLASS PANEL CLEAR DARK LOW-E DOUBLE INSULATED SOLARBON 60 8MM + AIR 12.7 MM + CLEAR 6MM
GR2	GLASS RAILING 10MM LAMINATED DARK
GS1	GLASS PANEL SPANDREL LIGHT DOUBLE INSULATED SOLARBAN 60 8MM + CERAMIC FRIT ON CLEAR 6MM
GS2	GLASS PANEL SPANDREL DARK DOUBLE INSULATED SOLARBAN 60 8MM + CERAMIC FRIT ON CLEAR 6MM
GW1	GREEN WALL PANEL
MM1	METAL MULLION ALUMINUM LIGHT SILVER TO MATCH BENJAMIN MOORE CLASSICS SILVER LAKE 1598
MM2	METAL MULLION ALUMINUM DARK CHARCOAL GREY TO MATCH BENJAMIN MOORE CLASSICS GUNMETAL1602
MR1	METAL PANEL SPANDREL RIBBED LIGHT SILVER TO MATCH BENJAMIN MOORE CLASSICS SILVER LAKE 1598
MS1	METAL PANEL FLAT LIGHT SILVER TO MATCH BENJAMIN MOORE CLASSICS SILVER LAKE 1598
MS2	METAL PANEL SPANDREL FLAT DARK CHARCOAL GREY TO MATCH BENJAMIN MOORE CLASSICS GUNMETAL1602

kasian

Kasian Architecture
Interior Design
and Planning Ltd

1500 West Georgia Street, Suite 1685
Vancouver, BC Canada V6G 2Z6
T 604 683 4145 F 604 683 2827
www.kasian.com

REV.	YYYY-MM-DD	REVISION / DRAWING ISSUE	REVIEW
5	2026.07.10	DEVELOPMENT PERMIT SUBMISSION	
4	2026.04.20	DEVELOPMENT PERMIT PRE-SUBMISSION	
3	2025.09.23	100% DESIGN DEVELOPMENT REVIEW UPDATE	
2	2025.07.04	100% DESIGN DEVELOPMENT REVIEW	
1	2025.02.28	50% DESIGN DEVELOPMENT REVIEW	

CONSULTANT

PERMIT STAMP

SEAL

REGISTERED ARCHITECT
CRAIG RAMSAY
BRITISH COLUMBIA
2026-07-15

THIS DRAWING, AS AN INSTRUMENT OF SERVICE, IS THE PROPERTY OF KASIAN ARCHITECTURE INTERIOR DESIGN AND PLANNING LTD. THE COPYRIGHT IN THE SAME BEING RESERVED TO THEM. NO REPRODUCTION IS ALLOWED WITHOUT THE PERMISSION OF KASIAN ARCHITECTURE INTERIOR DESIGN AND PLANNING LTD AND WHEN MADE MUST BEAR ITS NAME.
THIS DRAWING IS NOT TO BE SCALED. THE CONTRACTOR IS TO VERIFY DIMENSIONS AND DATA NOTED HEREIN WITH THE CONDITIONS ON SITE AND IS RESPONSIBLE FOR REPORTING ANY DISCREPANCY TO KASIAN ARCHITECTURE INTERIOR DESIGN AND PLANNING LTD FOR ADJUSTMENT.

PROJECT

396 EAST 2ND AVE

396 E 2nd Ave, Vancouver, BC V5T 4L4

DRAWING TITLE

WEST ELEVATION DP

DRAWING ISSUE

DEVELOPMENT PERMIT SUBMISSION

PROJECT NO.	PLOT DATE	DRAWN
250093	2026-07-10	Author
	SCALE 1/8" = 1'-0"	REVIEWED Checker

DRAWING NO. DP A3-204.100 | REVISION 5

MULTI-CATEGORY MATERIAL TAKEOFF NORTH ELEVATION	
Material: Mark	**Material: Description**
GC1	GLASS PANEL CLEAR LIGHT LOW-E DOUBLE INSULATED SOLARBON 60 6MM + AIR 12.7 MM + CLEAR 6MM
GC2	GLASS PANEL CLEAR DARK LOW-E DOUBLE INSULATED SOLARBON 60 6MM + AIR 12.7 MM + CLEAR 6MM
GR2	GLASS RAILING 10MM LAMINATED DARK
GS1	GLASS PANEL SPANDREL LIGHT DOUBLE INSULATED SOLARBAN 60 6MM + CERAMIC FRIT ON CLEAR 6MM
GS2	GLASS PANEL SPANDREL DARK DOUBLE INSULATED SOLARBAN 60 6MM + CERAMIC FRIT ON CLEAR 6MM
GW1	GREEN WALL PANEL
MM1	METAL MULLION ALUMINUM LIGHT SILVER TO MATCH BENJAMIN MOORE CLASSICS SILVER LAKE 1598
MM2	METAL MULLION ALUMINUM DARK CHARCOAL GREY TO MATCH BENJAMIN MOORE CLASSICS GUNMETAL1602
MR1	METAL PANEL SPANDREL RIBBED LIGHT SILVER TO MATCH BENJAMIN MOORE CLASSICS SILVER LAKE 1598
MS1	METAL PANEL FLAT LIGHT SILVER TO MATCH BENJAMIN MOORE CLASSICS SILVER LAKE 1598
MS2	METAL PANEL SPANDREL FLAT DARK DARK CHARCOAL GREY TO MATCH BENJAMIN MOORE CLASSICS GUNMETAL1602



KASIAN

Kasian Architecture Interior Design and Planning Ltd

1500 West Georgia Street, Suite 1685
Vancouver, BC Canada V6G 2Z6
T 604 683 4145 F 604 683 2827
www.kasian.com

REV.	YYYY-MM-DD	REVISION / DRAWING ISSUE	REVIEW
2	2026.04.20	DEVELOPMENT PERMIT SUBMISSION	
1	2025.09.23	100% DESIGN DEVELOPMENT REVIEW UPDATE	

CONSULTANT

PERMIT STAMP

SEAL

REGISTERED ARCHITECT
JOMAT RAHIMIAN
BRITISH COLUMBIA
2026-07-15

THIS DRAWING, AS AN INSTRUMENT OF SERVICE, IS THE PROPERTY OF KASIAN ARCHITECTURE INTERIOR DESIGN AND PLANNING LTD. THE COPYRIGHT IN THE SAME BEING RESERVED TO THEM. NO REPRODUCTION IS ALLOWED WITHOUT THE PERMISSION OF KASIAN ARCHITECTURE INTERIOR DESIGN AND PLANNING LTD AND WHEN MADE MUST BEAR ITS NAME.
THIS DRAWING IS NOT TO BE SCALED. THE CONTRACTOR IS TO VERIFY DIMENSIONS AND DATA NOTED HEREIN WITH THE CONDITIONS ON SITE AND IS RESPONSIBLE FOR REPORTING ANY DISCREPANCY TO KASIAN ARCHITECTURE INTERIOR DESIGN AND PLANNING LTD FOR ADJUSTMENT.

PROJECT

396 EAST 2ND AVE

396 E 2nd Ave, Vancouver, BC V5T 4L4

DRAWING TITLE

NORTH ELEVATION DP

DRAWING ISSUE

DEVELOPMENT PERMIT SUBMISSION

PROJECT NO.	PLOT DATE	DRAWN
250093	2026-04-20	Author
	SCALE: 1/8" = 1'-0"	REVIEWED: Checker

DRAWING NO. DP A3R-201.100 REVISION 1



MULTI-CATEGORY MATERIAL TAKEOFF EAST ELEVATION

Material: Mark	Material: Description
GC1	GLASS PANEL CLEAR LIGHT LOW-E DOUBLE INSULATED SOLARBON 60 8MM + AIR 12.7 MM + CLEAR 6MM
GC2	GLASS PANEL CLEAR DARK LOW-E DOUBLE INSULATED SOLARBON 60 8MM + AIR 12.7 MM + CLEAR 6MM
GR2	GLASS RAILING 10MM LAMINATED DARK
GS1	GLASS PANEL SPANDREL LIGHT DOUBLE INSULATED SOLARBAN 60 8MM + CERAMIC FRIT ON CLEAR 6MM
GS2	GLASS PANEL SPANDREL DARK DOUBLE INSULATED SOLARBAN 60 8MM + CERAMIC FRIT ON CLEAR 6MM
GW1	GREEN WALL PANEL
MM1	METAL MULLION ALUMINUM LIGHT SILVER TO MATCH BENJAMIN MOORE CLASSICS SILVER LAKE 1598
MM2	METAL MULLION ALUMINUM DARK CHARCOAL GREY TO MATCH BENJAMIN MOORE CLASSICS GUNMETAL1602
MR1	METAL PANEL SPANDREL RIBBED LIGHT SILVER TO MATCH BENJAMIN MOORE CLASSICS SILVER LAKE 1598
MS1	METAL PANEL FLAT LIGHT SILVER TO MATCH BENJAMIN MOORE CLASSICS SILVER LAKE 1598
MS2	METAL PANEL SPANDREL FLAT DARK CHARCOAL GREY TO MATCH BENJAMIN MOORE CLASSICS GUNMETAL1602

kasian

Kasian Architecture
Interior Design
and Planning Ltd

1500 West Georgia Street, Suite 1685
Vancouver, BC Canada V6G 2Z6
T 604 683 4145 F 604 683 2827
www.kasian.com

REV.	YYYY-MM-DD	REVISION / DRAWING ISSUE	REVIEW
2	2026.04.20	DEVELOPMENT PERMIT SUBMISSION	
1	2025.09.23	100% DESIGN DEVELOPMENT REVIEW UPDATE	

CONSULTANT

PERMIT STAMP

SEAL

REGISTERED ARCHITECT
JOMAT RAMHARAK
BRITISH COLUMBIA
2026-07-15

THIS DRAWING, AS AN INSTRUMENT OF SERVICE, IS THE PROPERTY OF KASIAN ARCHITECTURE INTERIOR DESIGN AND PLANNING LTD. THE COPYRIGHT IN THE SAME BEING RESERVED TO THEM. NO REPRODUCTION IS ALLOWED WITHOUT THE PERMISSION OF KASIAN ARCHITECTURE INTERIOR DESIGN AND PLANNING LTD AND WHEN MADE MUST BEAR ITS NAME.
THIS DRAWING IS NOT TO BE SCALED. THE CONTRACTOR IS TO VERIFY DIMENSIONS AND DATA NOTED HEREIN WITH THE CONDITIONS ON SITE AND IS RESPONSIBLE FOR REPORTING ANY DISCREPANCY TO KASIAN ARCHITECTURE INTERIOR DESIGN AND PLANNING LTD FOR ADJUSTMENT.

PROJECT

396 EAST 2ND AVE

396 E 2nd Ave, Vancouver, BC V5T 4L4

DRAWING TITLE

EAST ELEVATION DP

DRAWING ISSUE

DEVELOPMENT PERMIT SUBMISSION

PROJECT NO.	PLOT DATE	DRAWN
250093	2026-04-20	Author
	SCALE: 1/8" = 1'-0"	REVIEWED: Checker

DRAWING NO. DP A3R-202.100 REVISION 1



MULTI-CATEGORY MATERIAL TAKEOFF SOUTH ELEVATION

Material: Mark	Material: Description
GC1	GLASS PANEL CLEAR LIGHT LOW-E DOUBLE INSULATED SOLARBON 60 6MM + AIR 12.7 MM + CLEAR 6MM
GC2	GLASS PANEL CLEAR DARK LOW-E DOUBLE INSULATED SOLARBON 60 6MM + AIR 12.7 MM + CLEAR 6MM
GR2	GLASS RAILING 10MM LAMINATED DARK
GS1	GLASS PANEL SPANDREL LIGHT DOUBLE INSULATED SOLARBAN 60 6MM + CERAMIC FRIT ON CLEAR 6MM
GS2	GLASS PANEL SPANDREL DARK DOUBLE INSULATED SOLARBAN 60 6MM + CERAMIC FRIT ON CLEAR 6MM
GW1	GREEN WALL PANEL
MM1	METAL MULLION ALUMINUM LIGHT SILVER TO MATCH BENJAMIN MOORE CLASSICS SILVER LAKE 1598
MM2	METAL MULLION ALUMINUM DARK CHARCOAL GREY TO MATCH BENJAMIN MOORE CLASSICS GUNMETAL1602
MR1	METAL PANEL SPANDREL RIBBED LIGHT SILVER TO MATCH BENJAMIN MOORE CLASSICS SILVER LAKE 1598
MS1	METAL PANEL FLAT LIGHT SILVER TO MATCH BENJAMIN MOORE CLASSICS SILVER LAKE 1598
MS2	METAL PANEL SPANDREL FLAT DARK CHARCOAL GREY TO MATCH BENJAMIN MOORE CLASSICS GUNMETAL1602

Kasian Architecture
Interior Design
and Planning Ltd

1500 West Georgia Street, Suite 1685
Vancouver, BC Canada V6G 2Z6
T 604 683 4145 F 604 683 2827
www.kasian.com

REV.	YYYY-MM-DD	REVISION / DRAWING ISSUE	REVIEW
2	2026.04.20	DEVELOPMENT PERMIT SUBMISSION	
1	2025.09.23	100% DESIGN DEVELOPMENT REVIEW UPDATE	

CONSULTANT

PERMIT STAMP

SEAL

REGISTERED ARCHITECT
TOMAS RAMIREZ
BRITISH COLUMBIA
2026-07-15

THIS DRAWING, AS AN INSTRUMENT OF SERVICE, IS THE PROPERTY OF KASIAN ARCHITECTURE INTERIOR DESIGN AND PLANNING LTD. THE COPYRIGHT IN THE SAME BEING RESERVED TO THEM. NO REPRODUCTION IS ALLOWED WITHOUT THE PERMISSION OF KASIAN ARCHITECTURE INTERIOR DESIGN AND PLANNING LTD AND WHEN MADE MUST BEAR ITS NAME.
THIS DRAWING IS NOT TO BE SCALED. THE CONTRACTOR IS TO VERIFY DIMENSIONS AND DATA NOTED HEREIN WITH THE CONDITIONS ON SITE AND IS RESPONSIBLE FOR REPORTING ANY DISCREPANCY TO KASIAN ARCHITECTURE INTERIOR DESIGN AND PLANNING LTD FOR ADJUSTMENT.

PROJECT

396 EAST 2ND AVE

396 E 2nd Ave, Vancouver, BC V5T 4L4

DRAWING TITLE

SOUTH ELEVATION DP

DRAWING ISSUE

DEVELOPMENT PERMIT SUBMISSION

PROJECT NO.	PLOT DATE	DRAWN
250093	2026-04-20	Author
	SCALE: 1/8" = 1'-0"	REVIEWED: Checker

DRAWING NO. DP A3R-203.100 | REVISION 1


HIGHEST POINT TOWER
306' - 0"
T1 MECH ROOF
296' - 0"
TOP OF PARAPET TOWER
284' - 6"
TOWER AMENITY
281' - 0"
L22
270' - 10"
L21
260' - 8"
L20
250' - 6"
L19
241' - 0"
L18
231' - 6"
L17
222' - 0"
L16
212' - 6"
L15
203' - 0"
L14
193' - 6"
L13
184' - 0"
L12
174' - 6"
L11
165' - 0"
HIGHEST POINT PODIUM
158' - 0"
L10
155' - 6"
L9
146' - 0"
TOP OF PARAPET PODIUM
140' - 0"
L8
136' - 6"
L7
126' - 4"
L6
116' - 2"
L5
106' - 0"
L4
96' - 6"
L3.3
87' - 0"
L3
77' - 6"
L1C
74' - 6"
L1
68' - 6"
GF1
GF1
GF1
GR2
GC2
MS2
GC1
GS1
MR1
MM1
3048
4572
6550
6096
3099
2896
2896
3099
3099
2896
2896
2896