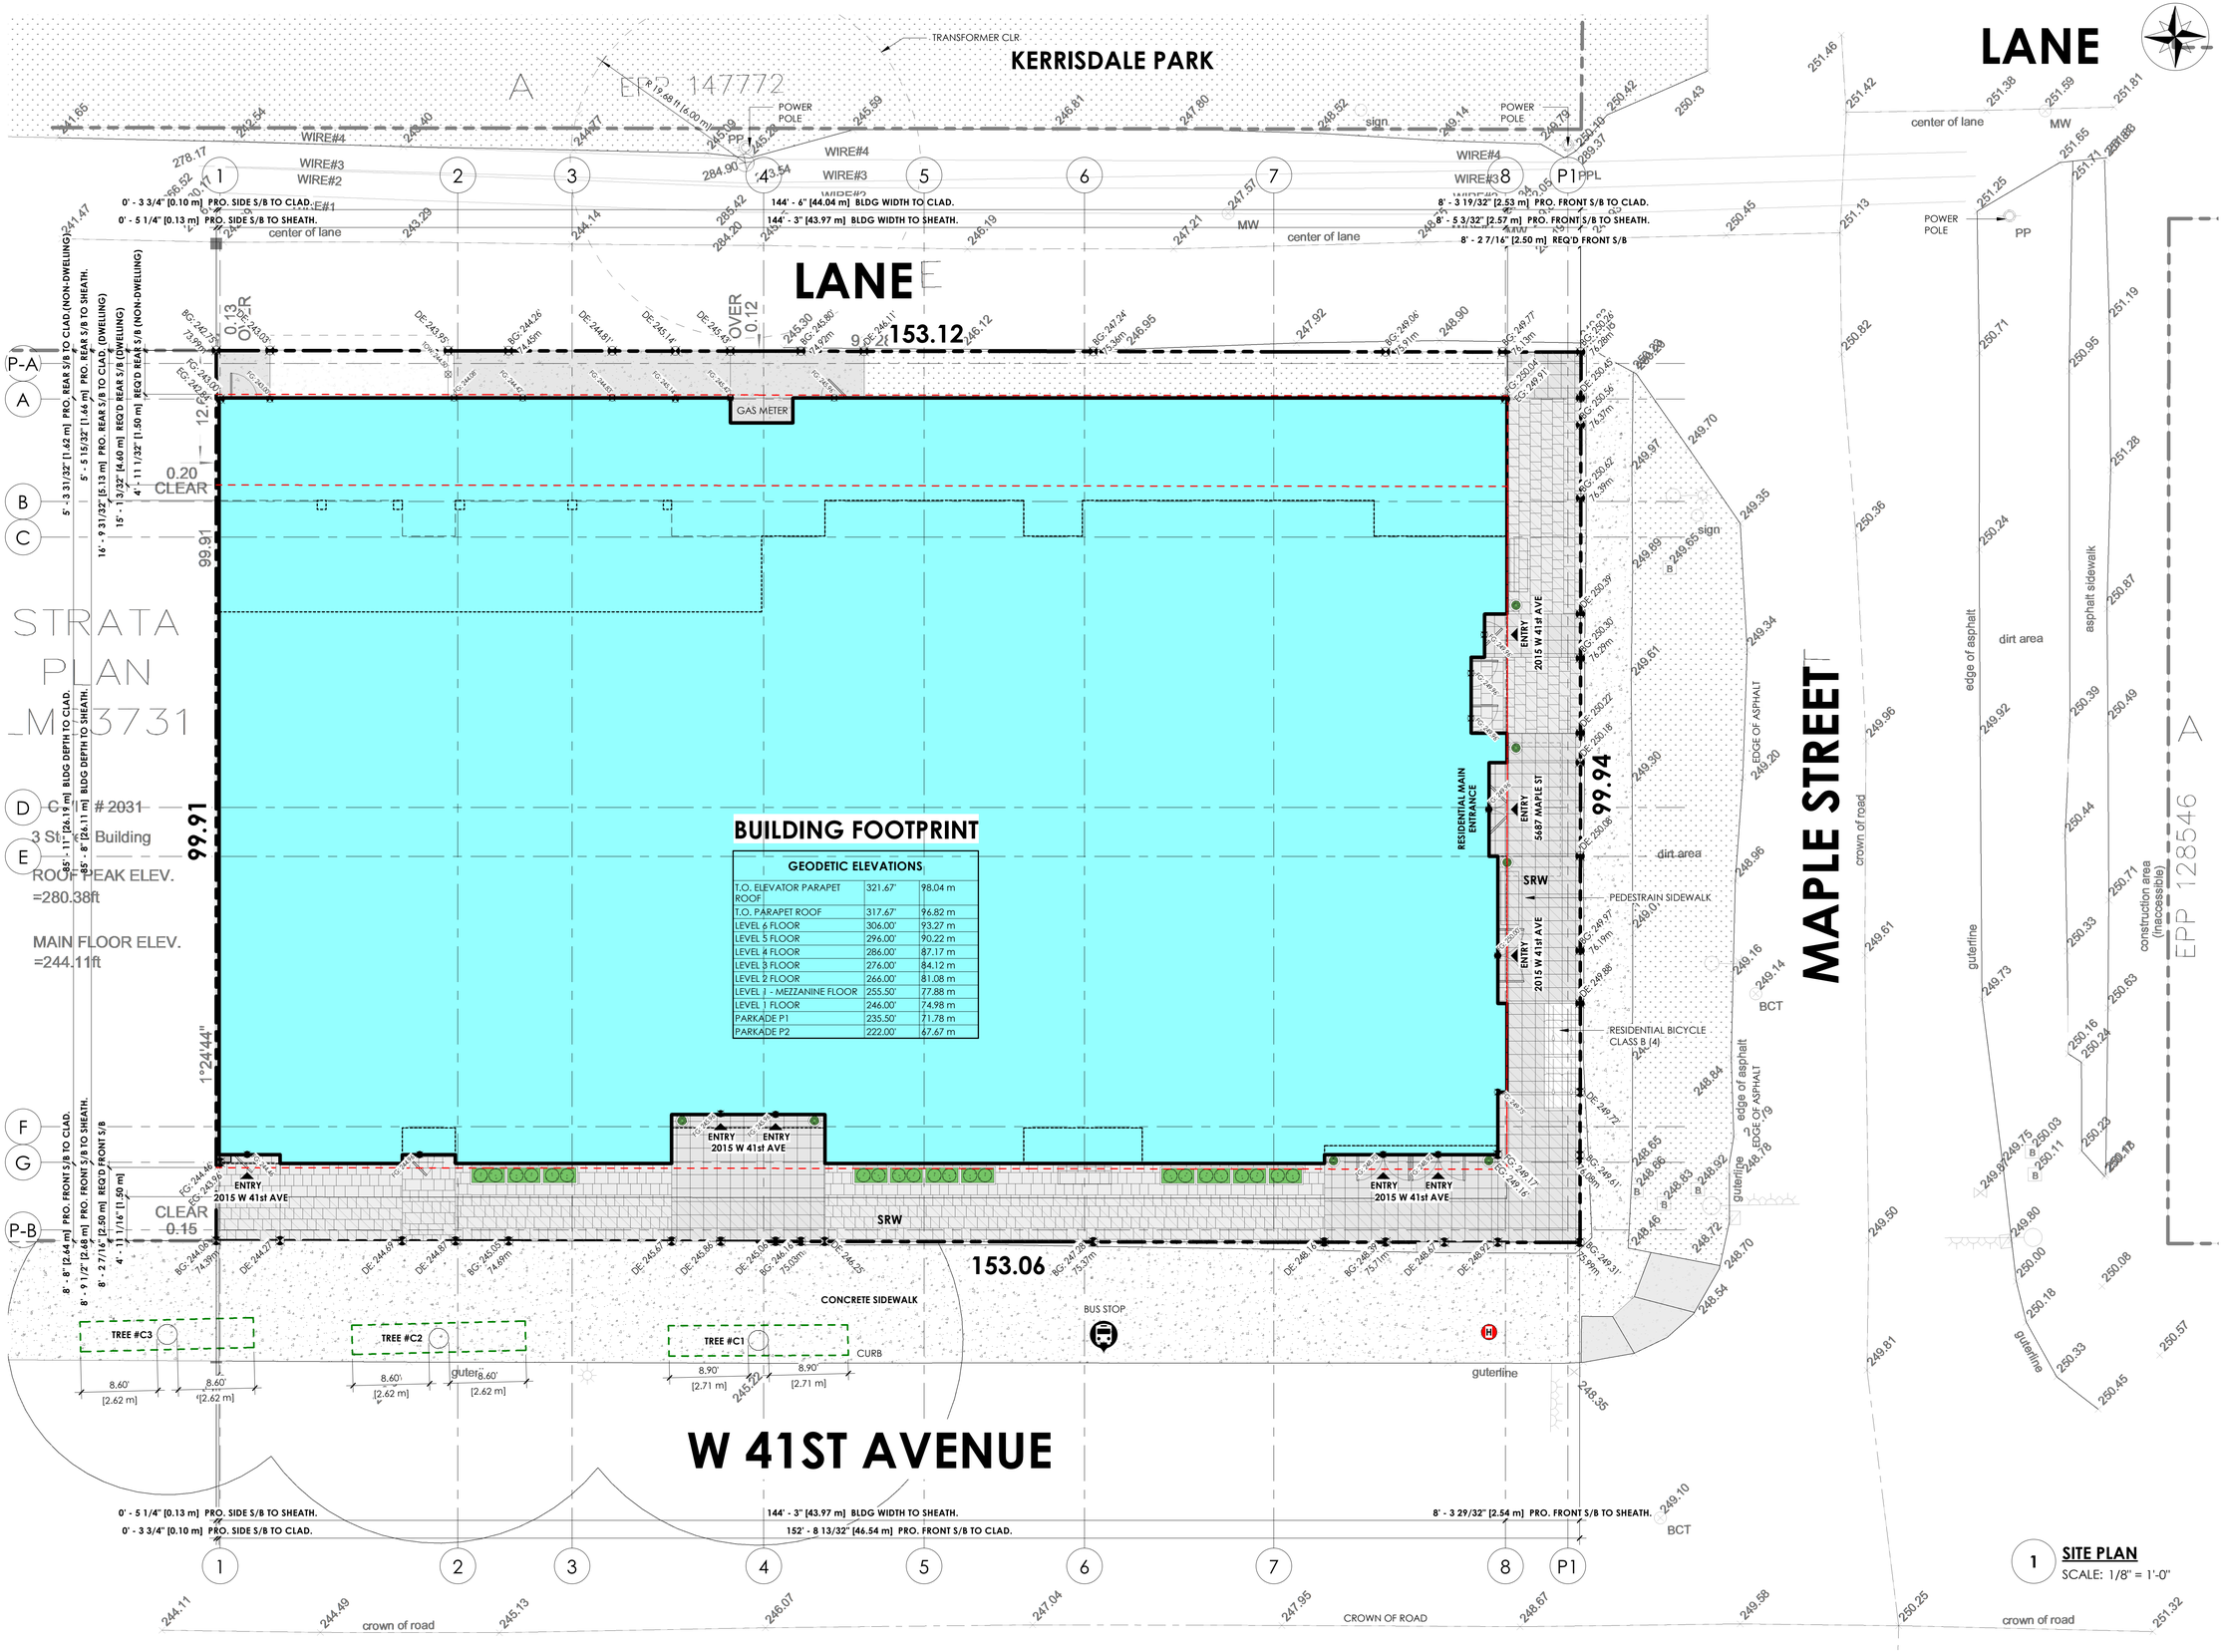


SITE PLAN

SCALE: 1/8" = 1'-0"

NO.	DATE	DESCRIPTION
REVISIONS:		
1a	JUN 16, 2026	DP SUBMISSION
1	JAN 30, 2026	DP SUBMISSION
0	NOV 14, 2025	SCHEMATIC DESIGN 05 - FUTURE D.
0	OCT 31, 2025	SCHEMATIC DESIGN 04 - DAYCARE
0	OCT 16, 2025	SCHEMATIC DESIGN 03 - DAYCARE
0	OCT 03, 2025	SCHEMATIC DESIGN 03 - DAYCARE
NO.	DATE	DESCRIPTION

ISSUE:

GRADUAL ARCHITECTURE INC

t. 604.733.7679
e. info@gradualarchitecture.com
a. 205 - 8168 Granville Street, Vancouver, BC, Canada, V6P 4Z4
www.gradualarchitecture.com

SEAL:

REGISTERED ARCHITECT IAN Y. X. GUAN BRITISH COLUMBIA
2026-06-16

THIS DOCUMENT MAY BE DIGITALLY CERTIFIED USING ENCRYPTION TECHNOLOGY AUTHORIZED BY THE ARCHITECTURAL INSTITUTE OF BC AND THE ASSOCIATION OF PROFESSIONAL ENGINEERS OF BC. THE AUTHORITATIVE ORIGINAL HAS BEEN TRANSMITTED TO YOU IN DIGITAL FORM. ANY PRINTED VERSION CAN BE RELIED UPON AS A TRUE COPY OF THE ORIGINAL WHEN SUPPLIED BY THE ARCHITECT BEARING IMAGES OF THE PROFESSIONAL SEAL AND DIGITAL CERTIFICATE, OR WHEN PRINTED FROM THE DIGITALLY CERTIFIED ELECTRONIC FILE PROVIDED BY THE ARCHITECT.

PROJECT NAME:

WEST 41ST AVE. MIXED-USE DEVELOPMENT

ADDRESS: 2001-2021 W 41ST AVE

DRAWN BY:	ISSUE #
GA	1a
SCALE:	PROJECT NO:
AS SHOWN	**GA-G266**

COPYRIGHT RESERVED. THIS DRAWING MUST NOT BE SCALED. VARIATIONS AND MODIFICATIONS TO WORK SHOWN ON THESE DRAWINGS SHALL NOT BE CARRIED OUT WITHOUT WRITTEN PERMISSION FROM GRADUAL ARCHITECTURE INC (GA). THIS DRAWING IS THE EXCLUSIVE PROPERTY OF GA AND CAN BE REPRODUCED ONLY WITH GA'S WRITTEN PERMISSION. PLEASE NOTE THAT THIS DRAWING IS FOR PERMIT APPLICATION PURPOSES AND NOT INTEND TO BE ISSUED FOR CONTRUCTION.

SHEET TITLE:

SITE PLAN

REVISION NO:	SHEET NO:
	A100

CP STAMP:

CITY STAMP: