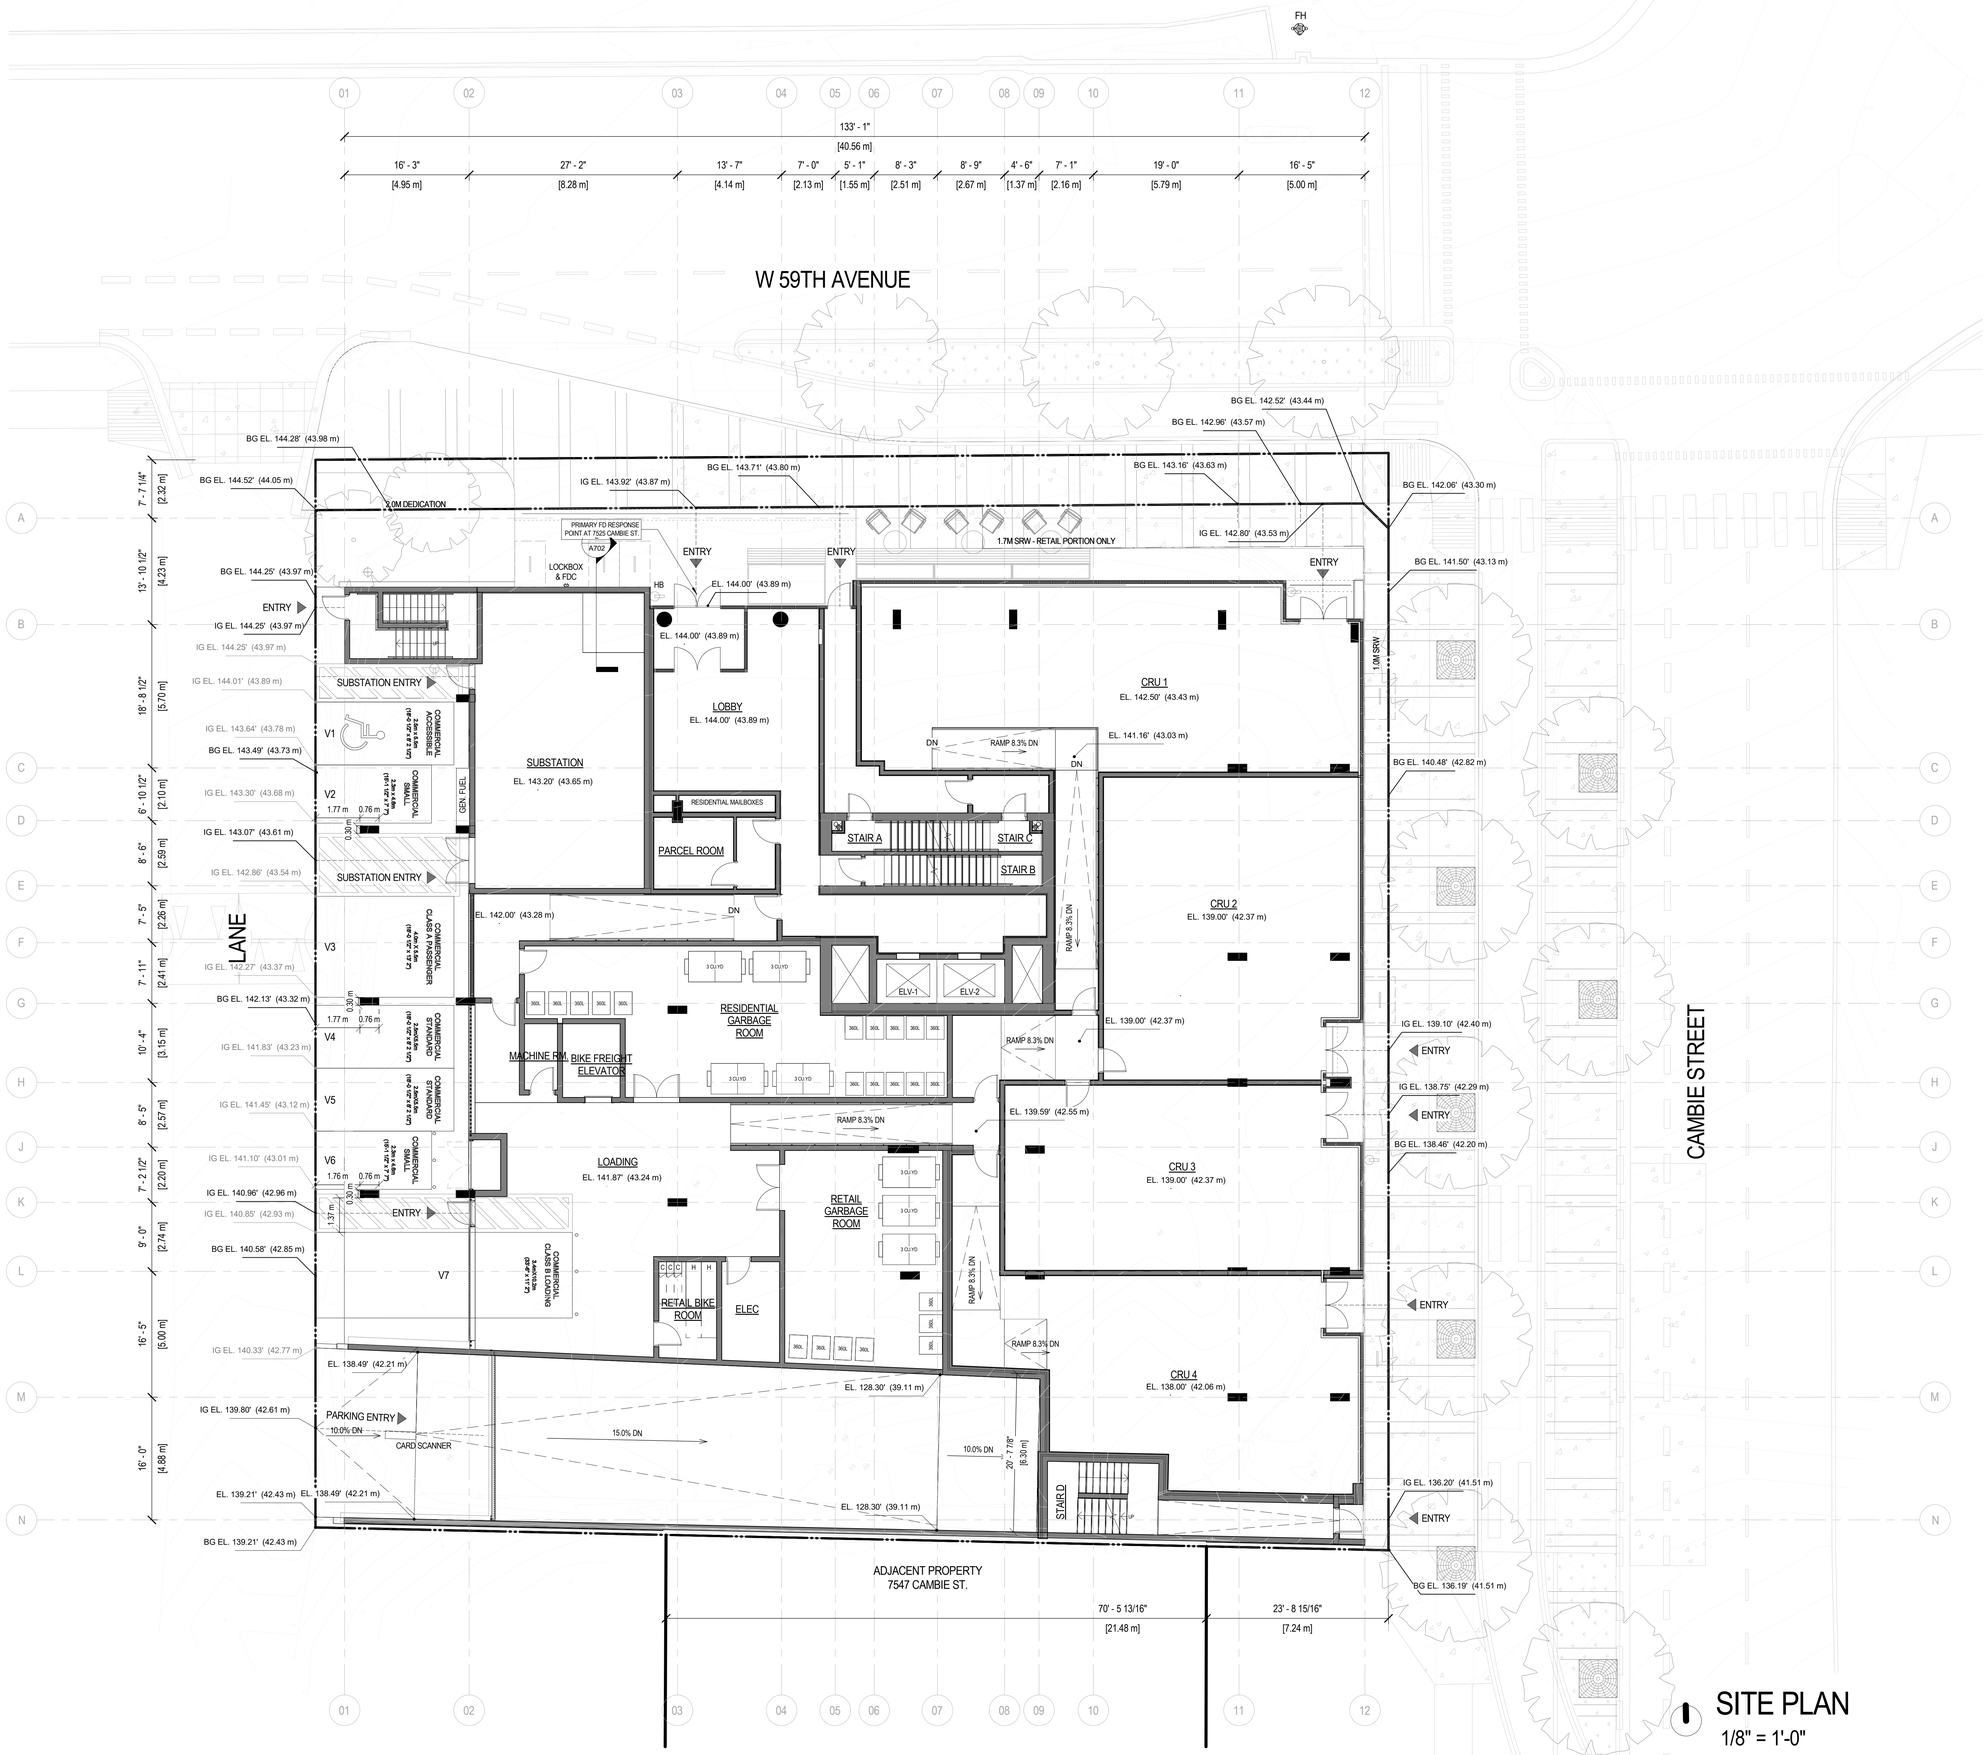


SITE PLAN
1/8" = 1'-0"

NO.	DATE	ISSUE
5	2026-10-07	ISSUED FOR DP RESPONSE
4	2026-09-23	ISSUED FOR DP REVIEW
3	2026-08-17	ISSUED FOR DP
2	2026-07-16	ISSUED FOR IFT 30%
1	2026-04-30	ISSUED FOR DP

WESGROUP

Copyright. All rights reserved.
Reproduction in whole or in part is prohibited.
This drawing as an instrument of service is the property of the architect and may not be used in any way without the written permission of this office.

YAMAMOTO ARCHITECTURE
202- 33 EAST 8TH AVENUE
VANCOUVER, BC V5T 1R5
T - 604 731 1127 F - 604 731 1327

2026-10-08

PROJECT -
12-STOREY MIXED USE DEVELOPMENT
7525 CAMBIE STREET
VANCOUVER, BC

DRAWING TITLE -
SITE PLAN

SCALE - 1/8" = 1'-0"	SHEET NO. - A005
DATE - 11/06/24	
DRAWN - Author	
CHECKED - Checker	PROJ NO - 2512