
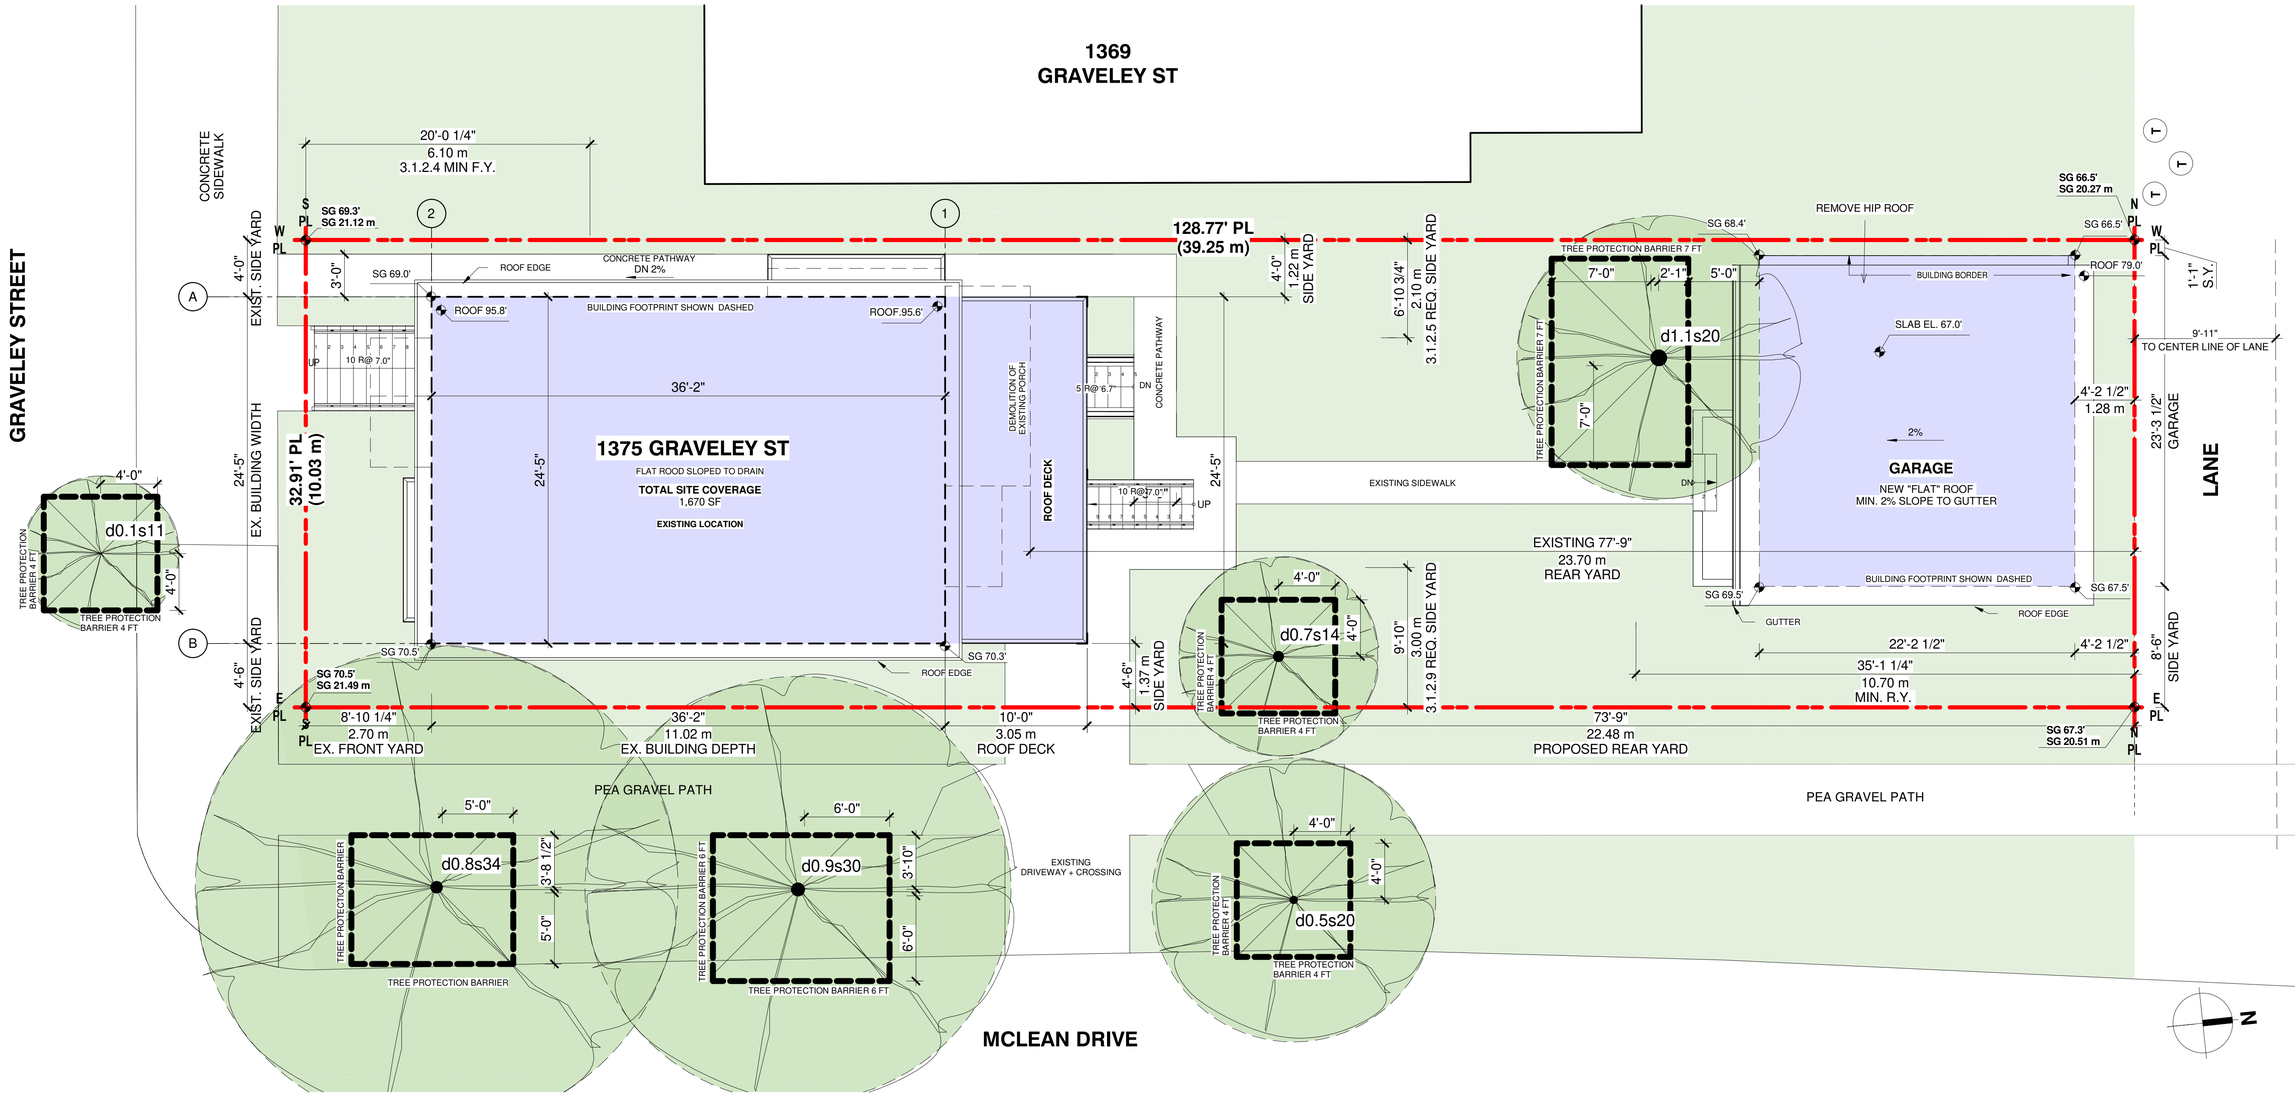


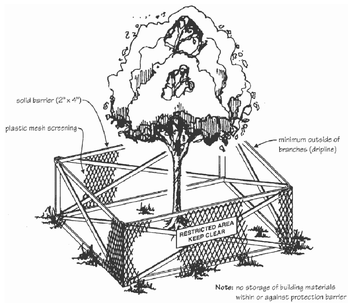

TREE PROTECTION DISTANCE TABLE				
			Minimum Protection Required Around Tree	
cm	in	ft	Distance from Trunk (metres)	Total Diameter (metres)
20	8	0.6	1.2	2.60
25	10	0.8	1.5	3.25
30	12	1.0	1.8	3.90
35	14	1.2	2.1	4.55
40	16	1.3	2.4	5.20
45	18	1.5	2.7	5.85
50	20	1.7	3.0	6.50
55	22	1.8	3.3	7.15
60	24	2.0	3.6	7.80
75	30	2.5	4.5	9.75
90	36	3.0	5.0	10.90
100	40	3.3	6.0	13.00

1 PROPOSED SITE PLAN
SCALE: 3/16" = 1'-0"

COV TREE PROTECTION
SCALE: 1" = 1'-0"

METRIC
ARCHITECTURE
671B Market Hill
Vancouver, BC
Canada V5Z 4B5
T 604 785 4315
E info@metricarchitects.com

REGISTERED ARCHITECT
CHRISTOPHER PHILIP CONEL
BRITISH COLUMBIA
2026-10-01

SEAL

ISSUED

REVISION
2026 05 25 CLIENT REVIEW
2026 06 04 CLIENT REVIEW #2
2026 06 10 CLIENT REVIEW #3
2026 07 13 CLIENT REVIEW #4
2026 07 21 DP APPLICATION

PROJECT
1373 & 1375 GRAVELEY ST
HOUSE RENOVATION
1857 E 11th AVE
VICTORIA DR

DRAWING
PROPOSED SITE PLAN

Copyright reserved. This design and drawing is the exclusive property of METRIC and cannot be used for any purpose without the written consent of the Architect.

This drawing is not to be used for construction until issued for that purpose by the Architect

Prior to commencement of the work the contractor shall: verify all dimensions, datums and levels to identify any errors and omissions; ascertain any discrepancies between this drawing and the full contract documents; and, bring these items to the attention of the Architect for clarification.

DRAWN
DATE -
SCALE
As indicated
REVIEWED
PROJECT NO 2581
FULL SIZE 22x34

A003

2026-10-01 3:32:03 PM