MATERIAL SCHEDULE Xx

1a.	HEAVY-GAUGE ASPHALT SHINGLE ROOFING
1b.	STANDING SEAM METAL ROOFING
2a.	SPLIT-FACE GRANITE w/ CAST-CONCRETE CAP
2b.	CEDAR SHINGLE SIDING (Painted)
3.	CEDAR TRIM, RAILINGS & COLUMNS (Painted)
4a.	WOOD DOORS & WINDOWS (Painted)
4b.	CARRIAGE-STYLE WOOD O/H DOOR (Painted)
5a.	U-SHAPE METAL GUTTERS & DOWNSPOUTS
5b.	WALL-MOUNTED LIGHT FIXTURE

MATERIAL NOTES:

ALL FASCIA & TRIM TO BE SMOOTH FINISH AND PAINTED AS PER SPEC'D

ALL SOFFIT TO BE 'V' GROOVE CEDAR (PAINTED)

WINDOWS TO BE WOOD CASEMENT w/ SIMULATED DIVIDED LITES & BALANCED SASH

RAINWATER LEADERS TO BE LOCATED DISCREETLY, UNLESS OTHERWISE SHOWN ON ELEVATIONS



1a. **HIGH-PROFILE ASPHALT SHINGLES**

PRIMARY ROOFING MATERIAL



1b. **STANDING SEAM MTEAL ROOFING**

DECORATIVE ROOFS




2a. **SPLIT-FACE GRANITE, RANDOM-ASHLAR**

FOUNDATION WALLS, COLUMN BASES




2b. **CEDAR SHINGLES PAINTED HG-108 SANDY HOOK GRAY**

WALL CLADDING

 

3. **PAINTED HC-100 GLOUCESTER SAGE**

J-GRADE CEDAR TRIM, COLUMNS & RAILINGS

 

4. **CHARCOAL GREY**

WOOD DOORS, WINDOWS & OVERHEAD DOOR




5-A **U-SHAPE METAL GUTTERS**

TYPICAL

COLOUR & MATERIAL LEGEND

- DUROID ASPHALT SHINGLES DARK GREY OR BLACK
- ZINC SHEET METAL ROOFING ZINC GUTTERS AND FLASHING
- WOOD TRIM, COLUMNS&FASCIA HC-100 GLOUCESTER SAGE
- WOOD DOORS & WINDOWS CHARCOAL GREY
- CEDAR SHINGLE SIDING PAINTED HC-108 SANDY HOOK GRAY
- SPLIT-FACE GRANITE
- CONCRETE/STONE STAIR AND COPING
- PAINTS = BENJAMIN MOORE

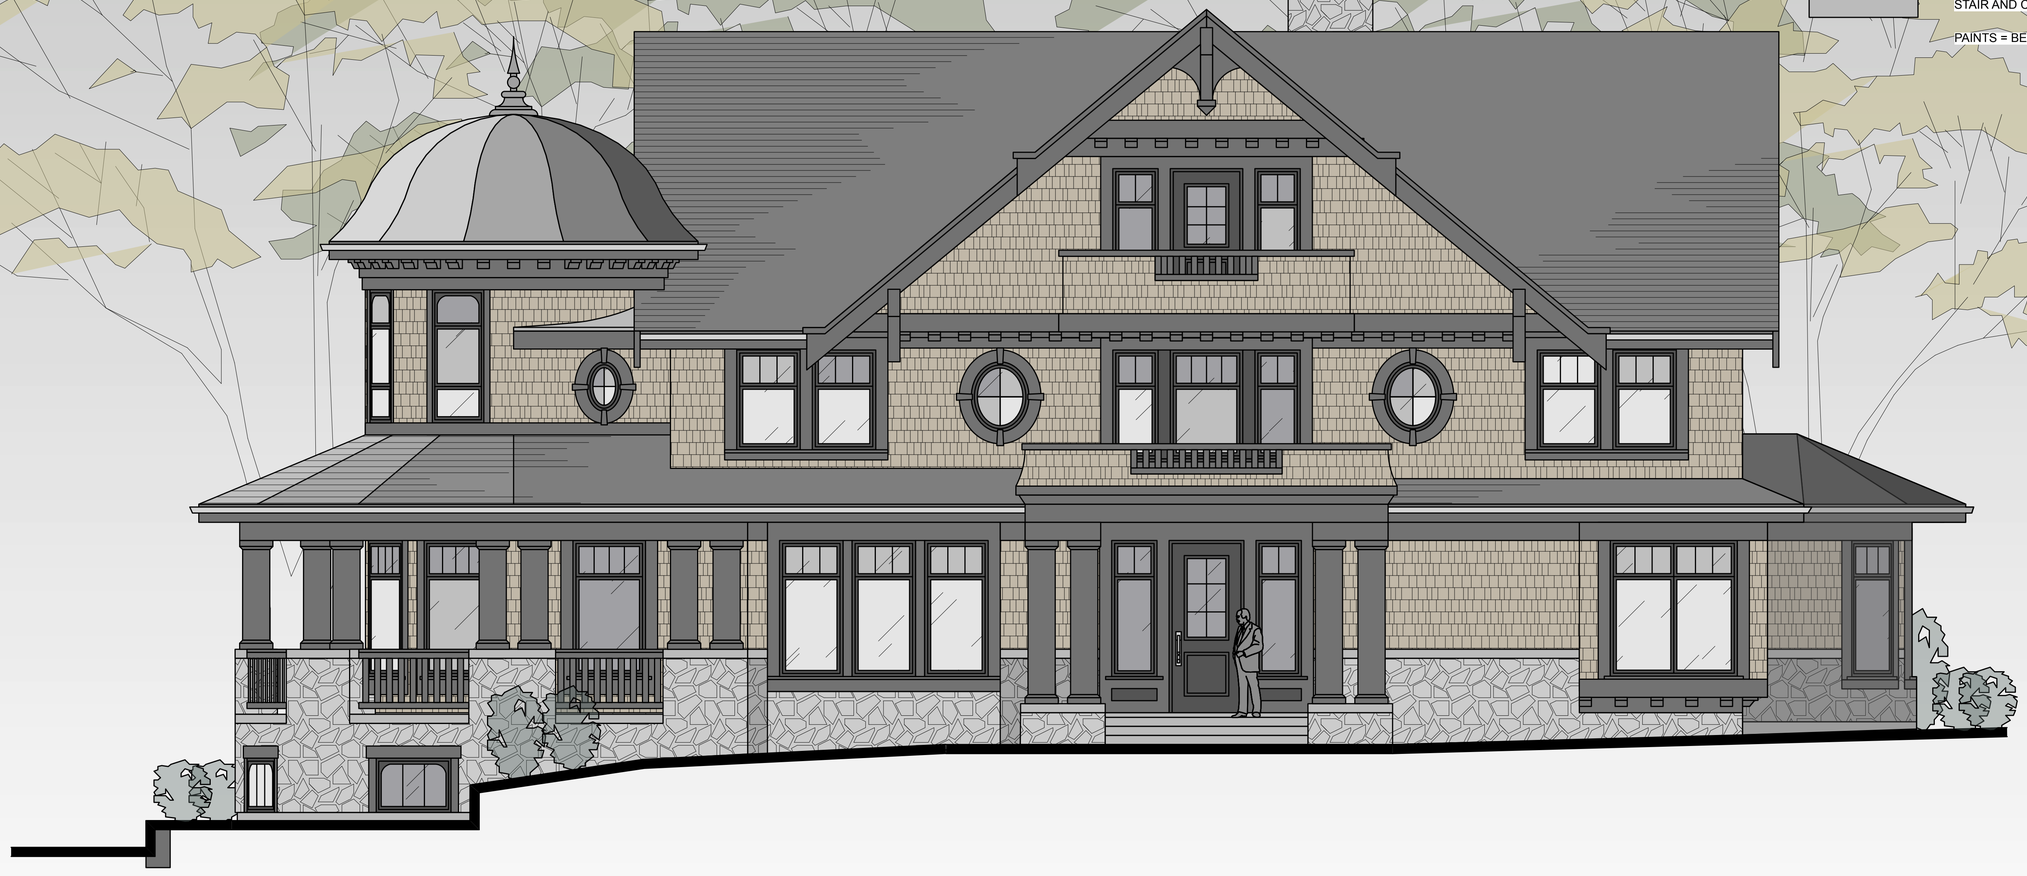

01	DP APPLICATION	05-01-2026
NO.	REVISION	DATE

LEYLAND
ARCHITECTURE INC.

Suite 1, 1864 West 1st Avenue
Vancouver, B.C., Canada V6J 1G5
Tel: (604) 736-1419 Fax:(604) 736-9493

REGISTERED ARCHITECT HANNAH LEYLAND BRITISH COLUMBIA
2026-10-01

This drawing, as an instrument of service, is the property of the architect and may not be reproduced without the permission of the architect, and unless the drawing carries the name of the architect. All designs and other information shown on this drawing are for use on the specified project only, and shall not be used otherwise without the written permission of the architect. Written dimensions on this drawing shall have precedence over scaled dimensions. All dimensions on the project must be checked by the contractor. This drawing is not to be used for construction purposes until countersigned.

DRAWN KW	DATE 05-01-2026
SCALE AS NOTED	

LIU RESIDENCE
1837 HOSMER AVENUE
VANCOUVER, BC

PROJECT

JOB #

COLOURS &MATERIALS

DRAWING TITLE

REVISION

DRAWING # **A0-3**