
Planting Concept Package

HAVN
Vancouver, BC

January 9, 2026
Jessica Udal Design

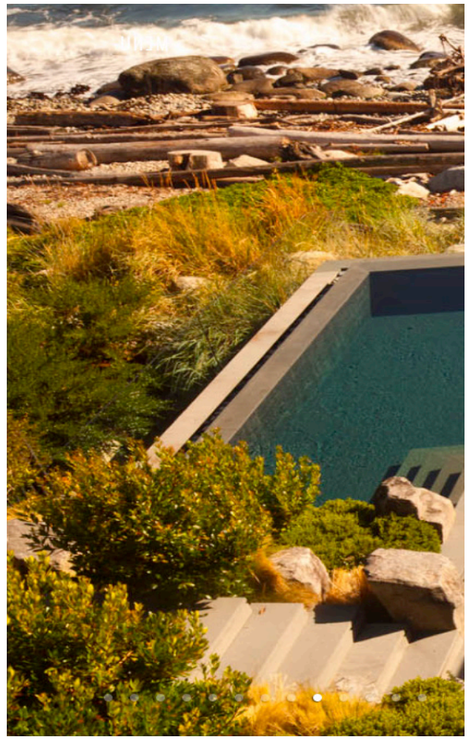













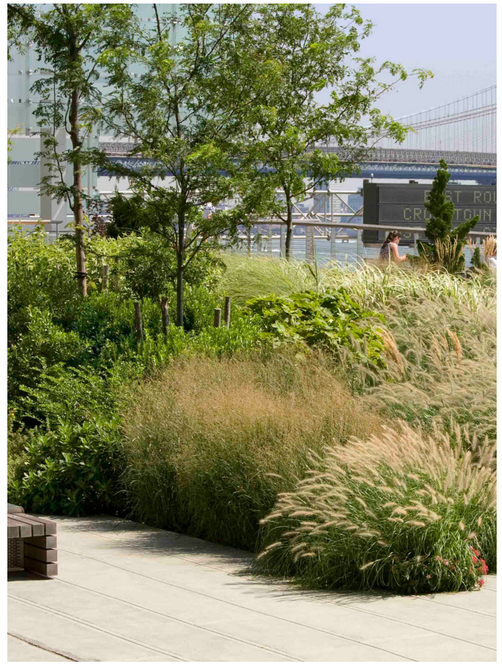



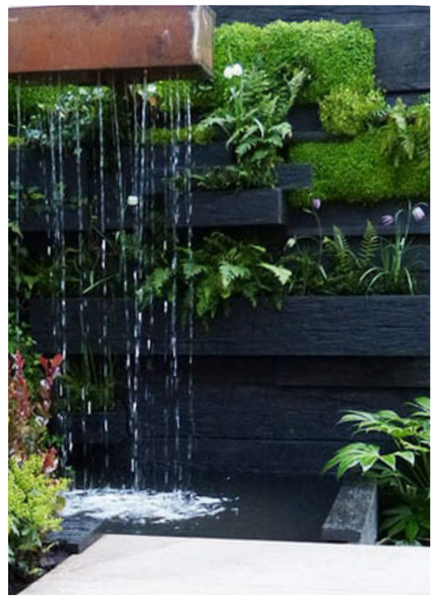




HAVN, Vancouver BC
Planting Design Package

Precedent Images

2026.01.09 - 2
Jessica Udal Design

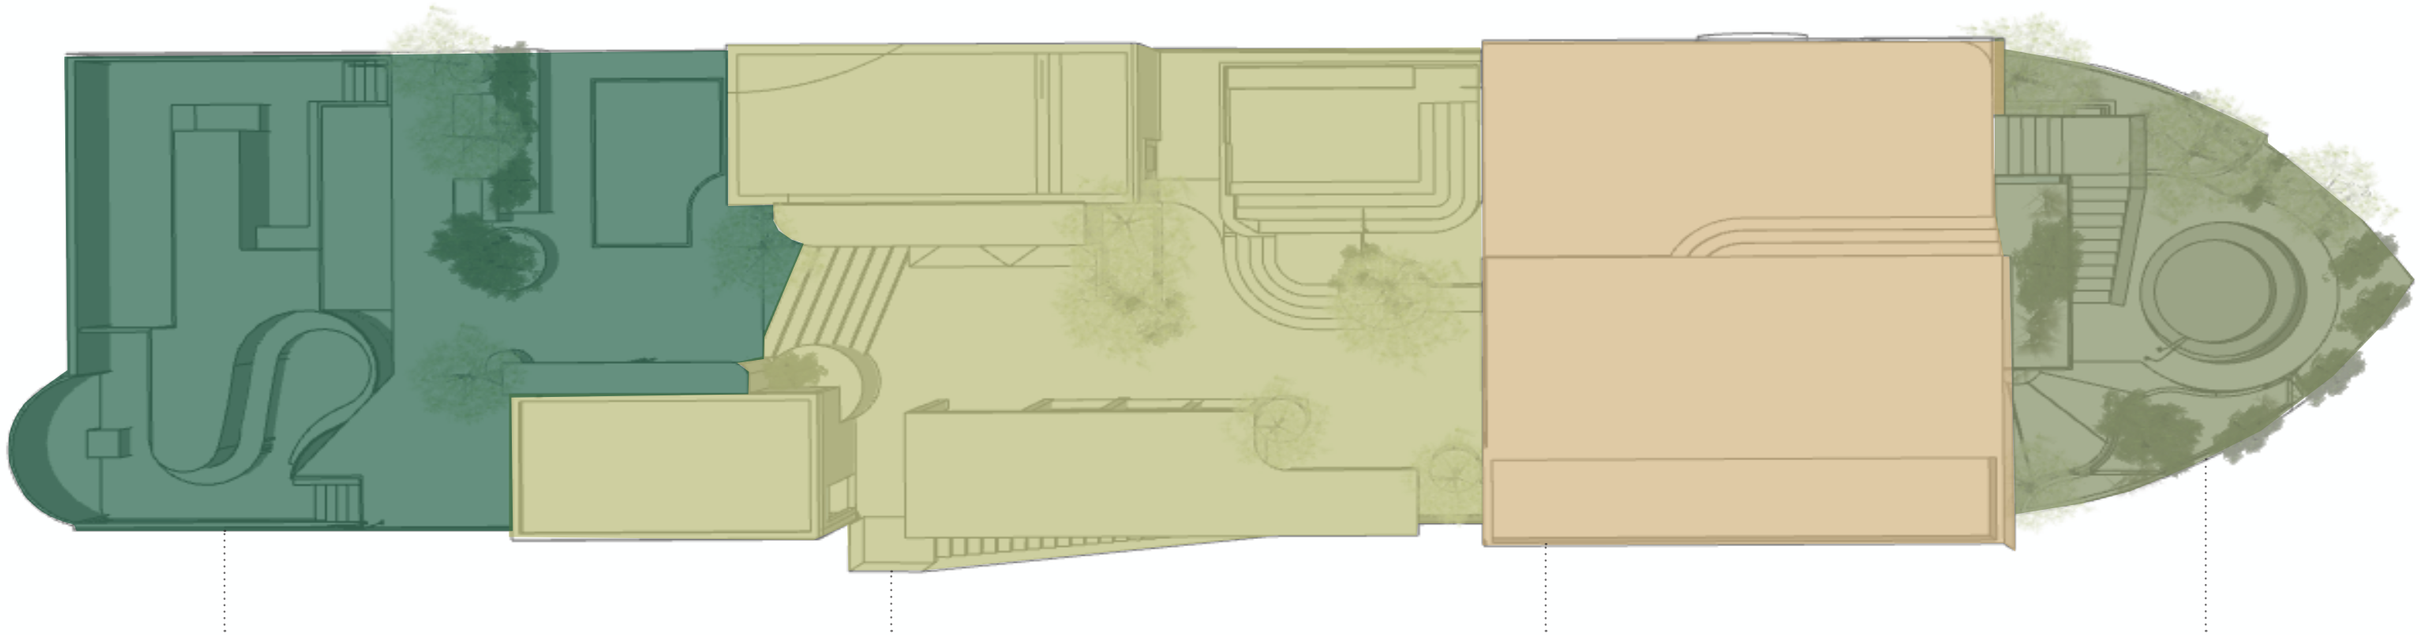

ZONE ONE
grassy, airy, fresh

ZONE TWO
dynamic, lush, enclosed


ZONE THREE
patios, planters, greening

ZONE FOUR
green, lush, open w/ strong borders







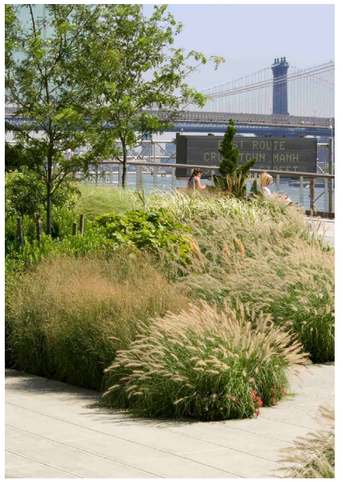



Mexican Mock Orange
Choisya ternata



Sutherland Hebe
Hebe pinguifolia 'Sutherlandii'




Confederate Jasmine
Trachylospermum jasminoides



Kinnikinnick
Arctostaphylos uva-ursi



Russian Sage
Perovskia atriplicifolia

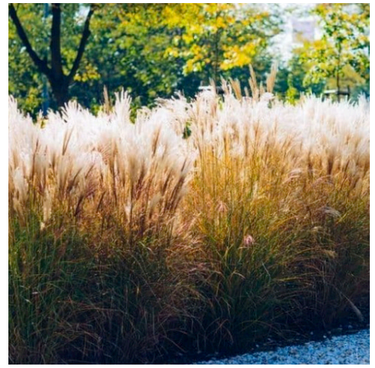

Maiden Grass
Miscanthus gracilimus



Dwarf Strawberry Bush
Arbutus unedo 'Compacta'



Portuguese Laurel
Prunus lusitanica



James Sterling Hebe
Hebe ochracea 'James Stirling'



New Zealand Flax
Phormium tenax 'Sundowner'



Mexican Feather Grass
Stipa tenuissima



Mixed Sedums
Roof Tops



Bay Laurel
Laurus nobilis



Tassel Fern
Polystichum setiferum



New Zealand Sedge
Carex testaceae



Berggarten Sage
Salvia officinalis 'Berggarten'



Munstead Lavendar
Lavandula angustifolia 'Munstead'



Reed Feather Grass
Calamagrostis brachytricha

PROJECT PLANT SCHEDULE

SYMBOL	COMMON NAME	BOTANICAL NAME	CONTAINER	CAL. (MM)	HGT. (M)	QTY
TREES						
	AUTUMN BRILLIANCE APPLE SERVICEBERRY	AMELANCHIER X GRANDIFLORA 'AUTUMN BRILLIANCE'	B&B	60 MULTI-STEM		3
	MARINA STRAWBERRY TREE	ARBUTUS X 'MARINA'	B&B		2.0	6
	SHORE PINE	PINUS CONTORTA CONTORTA	B&B		1.2	5
	PORTUGAL LAUREL	PRUNUS LUSITANICA 'ANGUSTIFOLIA'	B&B	60		3

SYMBOL	COMMON NAME	BOTANICAL NAME	CONTAINER	SPACING (M)	HEIGHT (MM)	QTY
SHRUBS						
AC	COMPACT STRAWBERRY TREE	ARBUTUS UNEDO 'COMPACTA'	#5	0.75		12
	KINNIKINNICK	ARCTOSTAPHYLOS UVA-URSI	#1	0.20		49
CB	KOREAN FEATHER REED GRASS	CALAMAGROSTIS BRACHYTRICHA	#2	0.50		27
OT	ORANGE SEDGE	CAREX TESTACEA	#1	0.30		36
CT	MEXICAN ORANGE	CHOISYA TERNATA	#5	1.00		5
	EVERGREEN CLEMATIS	CLEMATIS ARMANDII	#1	0.20		27
HJ	JAMES STIRLING HEBE	HEBE OCHRACEA 'JAMES STIRLING'	#2	0.30		10
HP	SUTHERLAND HEBE	HEBE PINGUIFOLIA 'SUTHERLANDII'	#2	0.40		13
LM	MUNSTEAD ENGLISH LAVENDER	LAVANDULA ANGUSTIFOLIA 'MUNSTEAD'	#2	0.40		48
MM	MORNING LIGHT EULALIA GRASS	MISCANTHUS SINENSIS 'MORNING LIGHT'	#1	0.50		29
PT	NEW ZEALAND FLAX	PHORMIUM TENAX	#3	0.50		6
PS	SOFT SHIELD FERN	POLYSTICHUM SETIFERUM	#2	0.40		6
SC	BERGGARTEN GARDEN SAGE	SALVIA OFFICINALIS 'BERGGARTEN'	#2	0.40		42
SH	MEXICAN FEATHER GRASS	STIPA TENUISSIMA	#1	0.30		64

SYMBOL	COMMON NAME	BOTANICAL NAME	CONTAINER	AREA (M2)
SHRUB AREAS				
	MIXED STONECROP	SEDUM MAT	MAT	48.5

JESSICA UDAL DESIGN
250-818-9410 jessicaudal@gmail.com
Victoria, BC

COPYRIGHT RESERVED: This plan and design are, and at all times remain the exclusive property of JESSICA UDAL DESIGN and cannot be used or reproduced without written consent.

NOT FOR CONSTRUCTION

ISSUE:

NO.	DATE	DETAILS	BY
1	26/01/14	ISSUE FOR DP	JU
1	26/05/18	ISSUE FOR REVIEW	JU

HAVN
VANCOUVER


1905 OGDEN AVENUE,
VANCOUVER, BC

DRAWING TITLE:
LANDSCAPE PLANTING SCHEDULE

PROJECT NO.: 2026001	DRAWN BY: JU
SCALE: 1:100	CHECKED BY: JU

DWG. NO.:
L1.1



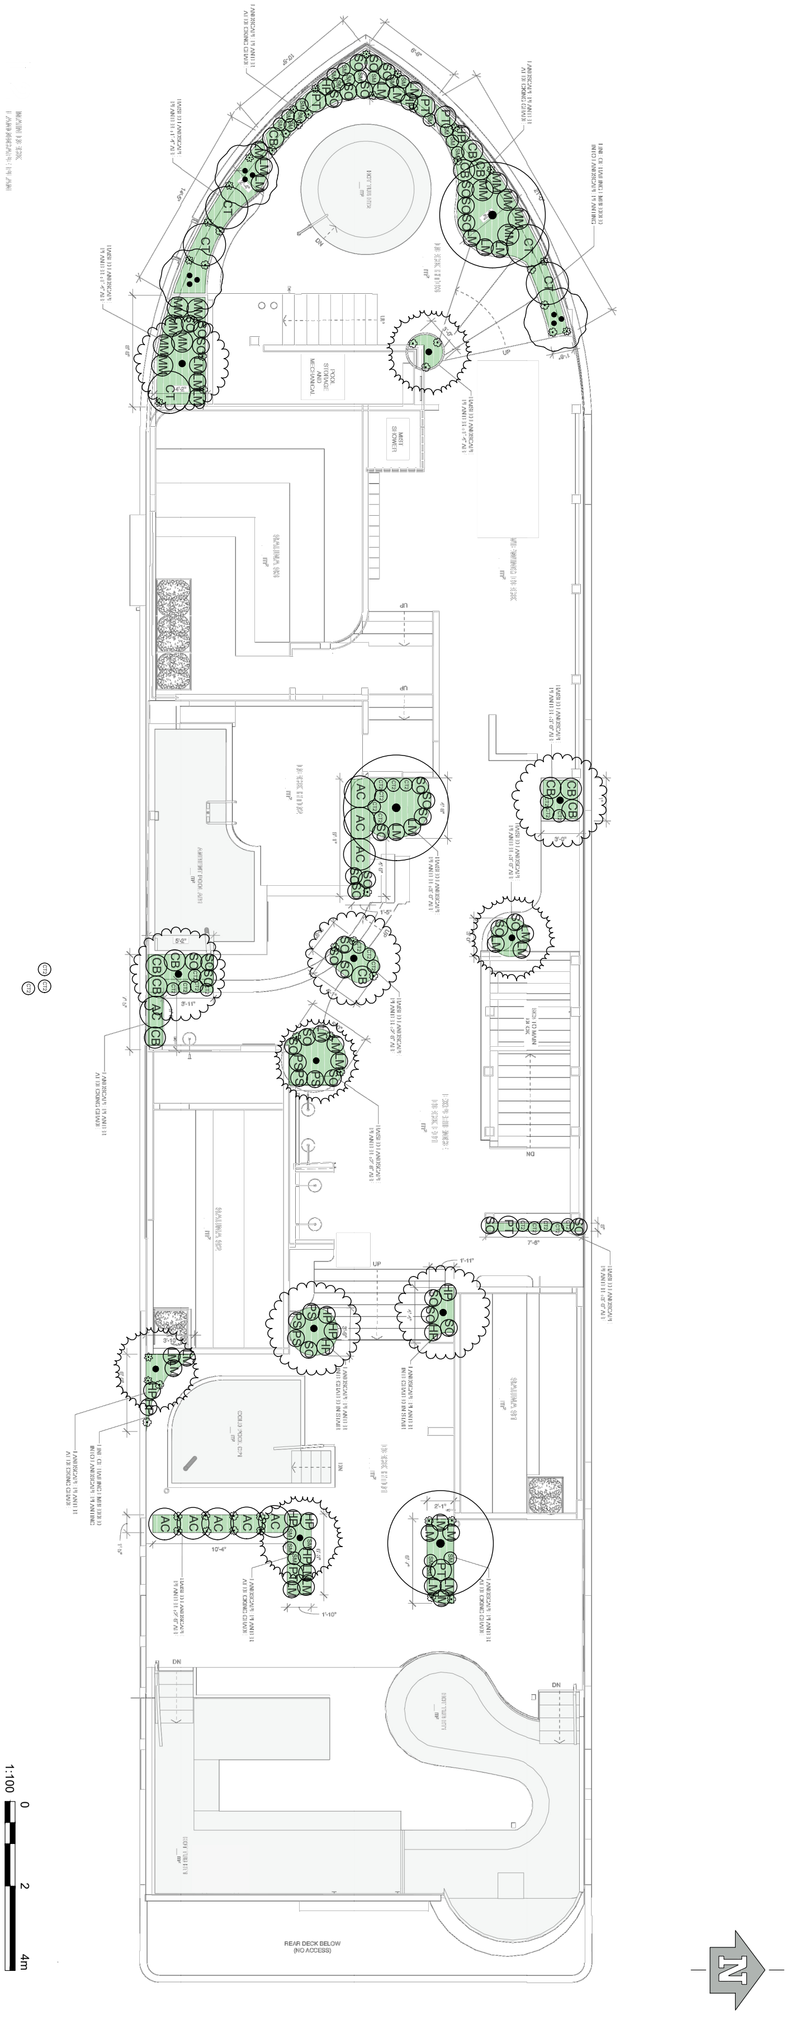

NOT FOR CONSTRUCTION

HAVN
VANCOUVER

1905 OGDEN AVENUE
VANCOUVER, BC

DRAWING TITLE:
LANDSCAPE
PLANTING PLAN

ISSUE NO.	DATE	DETAILS	BY
1	26/01/14	ISSUE FOR DP	JU
1	26/05/18	ISSUE FOR REVIEW	JU

PROJECT NO.: 2016001
DRAWN BY: JU
SCALE: 1:100
CHECKED BY: JU
DWG NO.:

LI.0

JESSICA UDAL DESIGN
250-818-9410 jessicaudal@gmail.com
Victoria, BC

COPYRIGHT RESERVED: This plan and design are, and at all times remain the exclusive property of JESSICA UDAL DESIGN and cannot be used or reproduced without written consent.