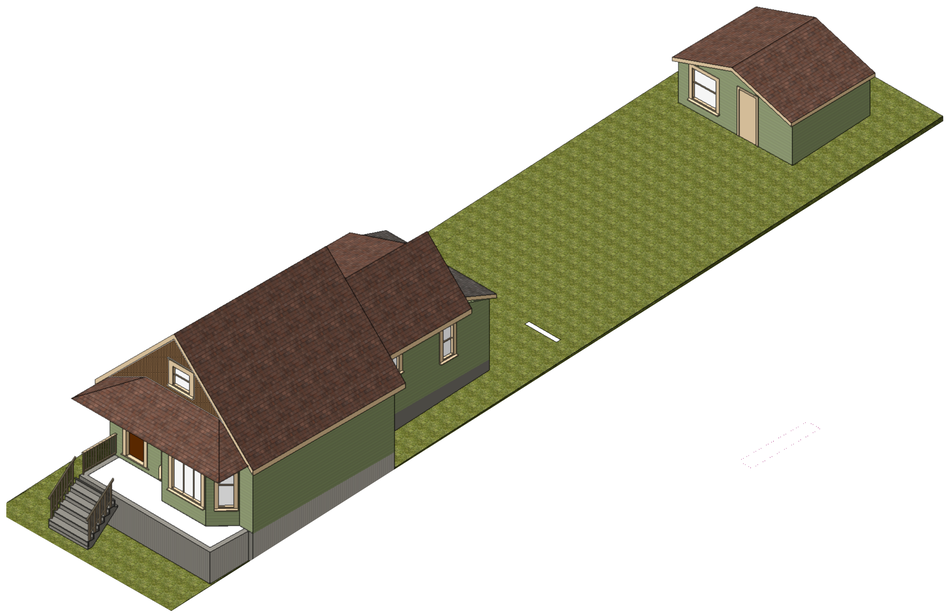

1 Existing Perspective View NW
Scale: 1/8" = 1'-0"

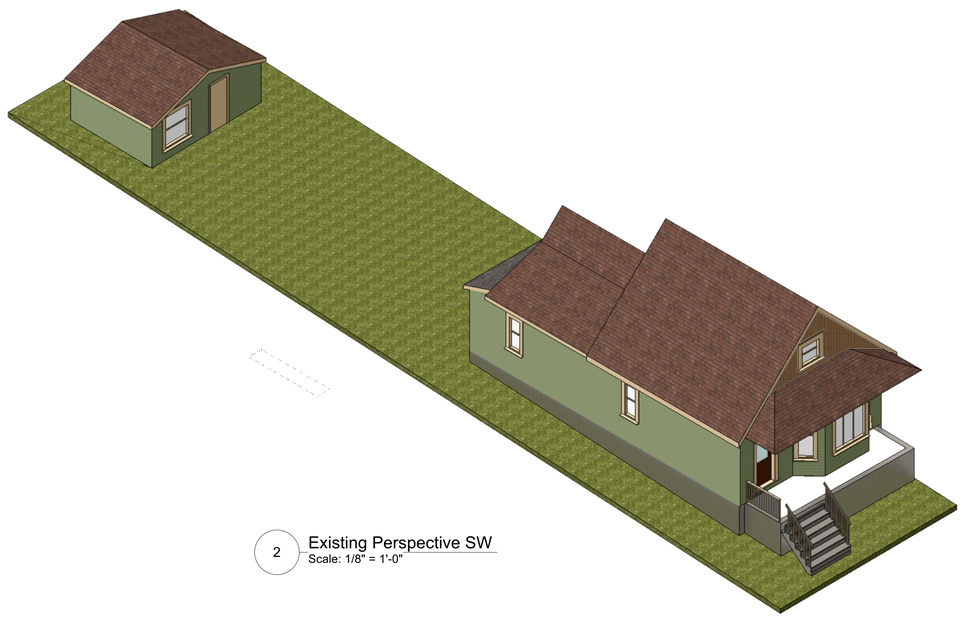

2 Existing Perspective SW
Scale: 1/8" = 1'-0"

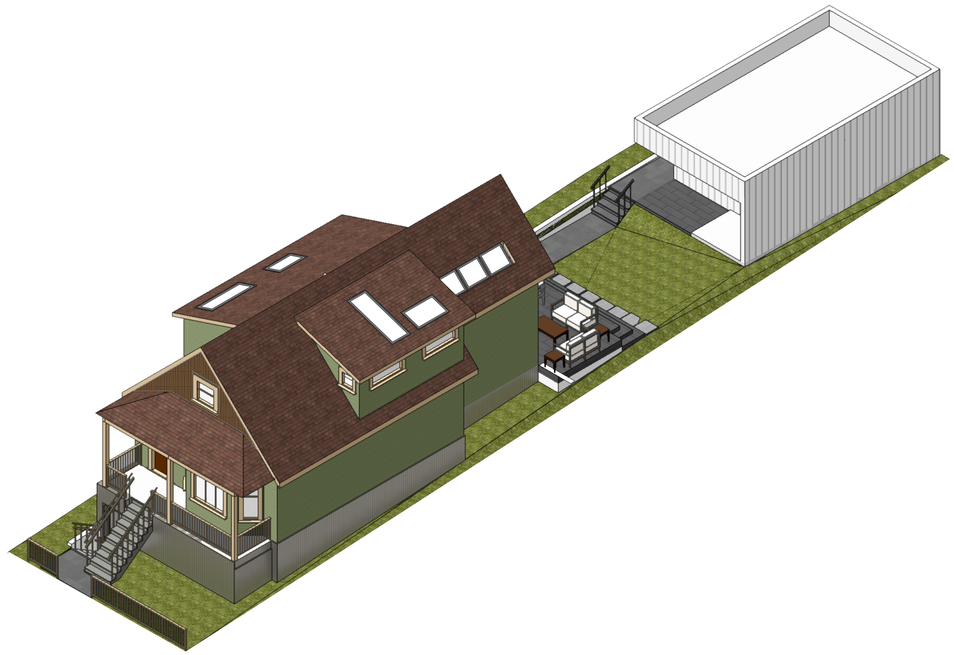

3 Proposed Perspective View NW
Scale: 1/8" = 1'-0"

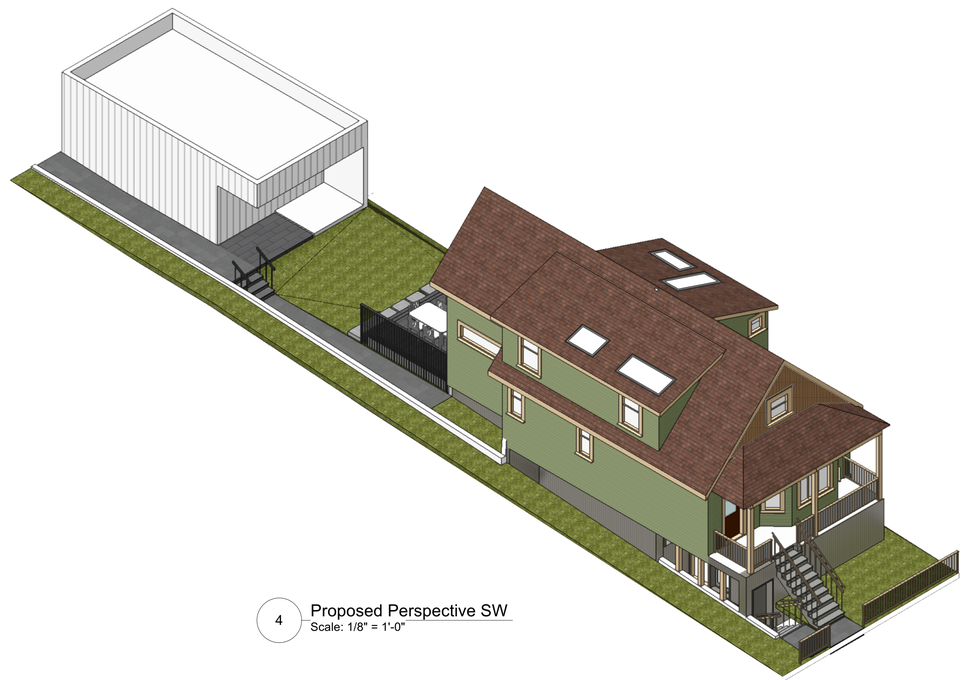

4 Proposed Perspective SW
Scale: 1/8" = 1'-0"

NOTES:
COPYRIGHT ALL RIGHTS RESERVED. ALL IDEAS, DESIGNS, DRAWINGS AND REPRODUCTIONS ARE THE PROPERTY OF STUART HOWARD ARCHITECTS AND ARE NOT TO BE USED OR REPRODUCED WITHOUT WRITTEN PERMISSION OF THIS OFFICE.

NOT TO BE USED FOR CONSTRUCTION UNLESS COUNTERSIGNED.

CONTRACTOR TO VERIFY DIMENSIONS BEFORE PROCEEDING AND NOTIFY THE ARCHITECTS OF ANY DISCREPANCIES.

No.	Date	Issue Notes
G	2026.04.10	Re-Issued For DP Application

Issues

Consultant

Architect

STUART HOWARD ARCHITECTS INC.
MEMBERS AIBC - RAIC - AIA
405 - 375 West 5th Avenue Vancouver B.C. V5Y 1J6
phone - 604.688.5585 fax - 604.688.7486

REGISTERED ARCHITECT
NEIL ROGER STUART HOWARD
BRITISH COLUMBIA
2026-06-16

Seal

Project Title

1145 Union St

1145 Union Street
Vancouver, B.C.

Sheet Title

3D Views

Issue Date	Plot Date	Sheet No.
	2025.02.28	A10.01
Designed By: SHA	Reviewed By: NR	
Drawn By: DS	Checked By: NR	
Project ID: 223.12	Scale: AS Noted	Issue/Revision

File name: 2026.05.27 1145 Union St_Set_Garage_v2024.vwx