

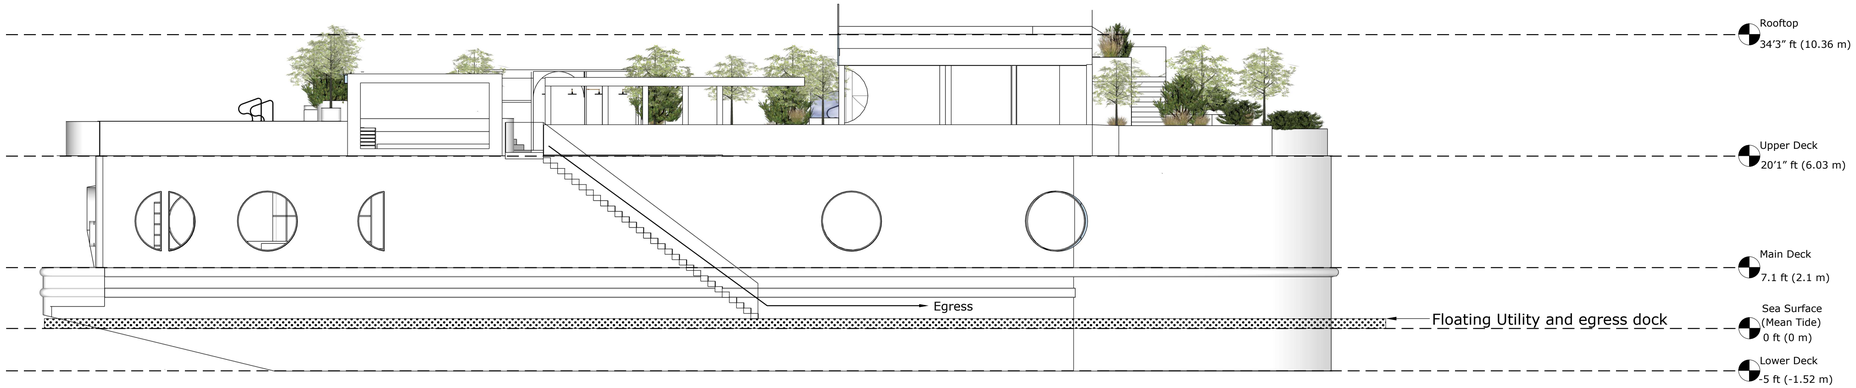


NORTH ELEVATION
1:100

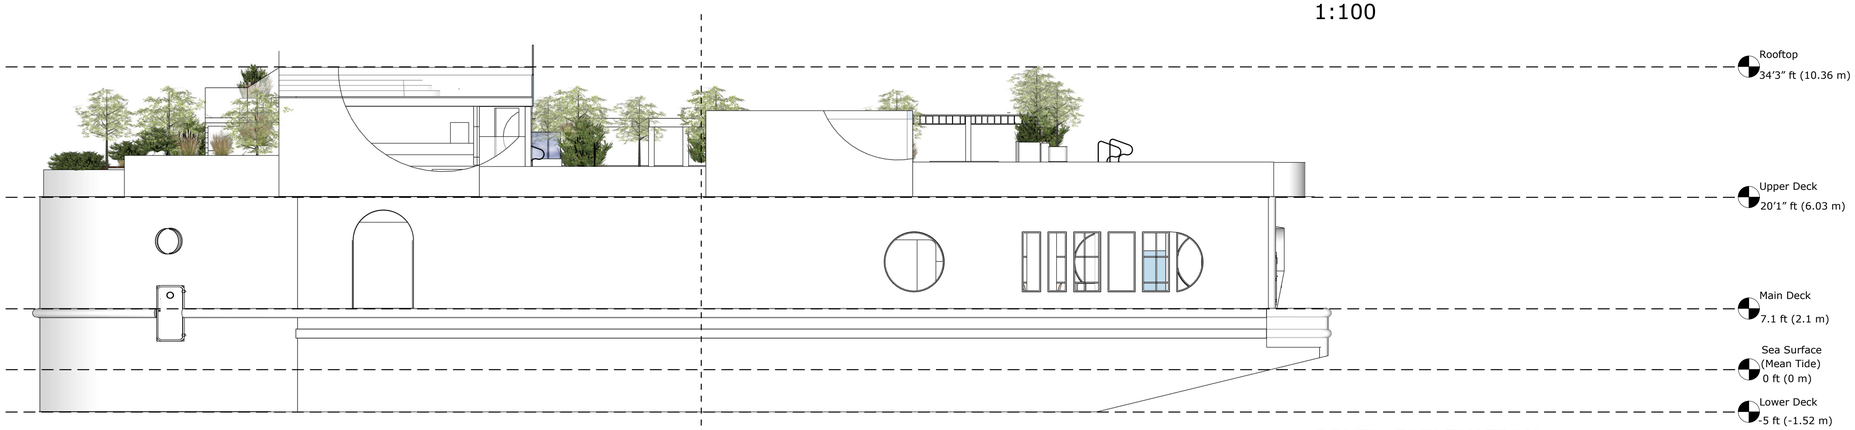


SOUTH ELELEVATION
1:100


SECTION 1
1:100

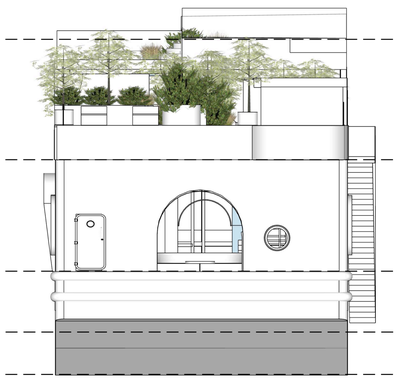

EAST ELELEVATION
1:100

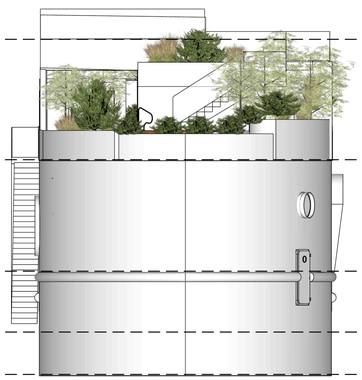

WEST ELELEVATION
1:100

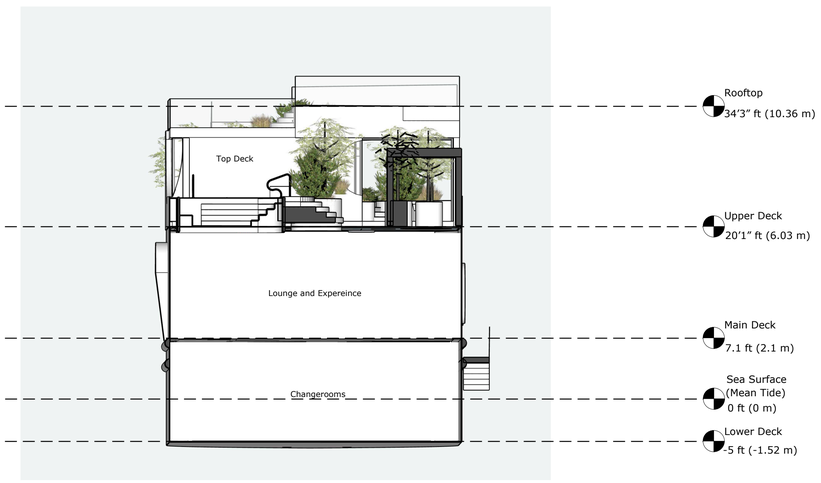

SECTION 1
1:100

HAVN

COASTAL
CULTURE

+1-250-818-1566

Nicolas Joel Van Buren, CEO
nick@havnsaunas.com

All drawings and related documentation are the sole property of HAVN Saunas Inc. and may not be reproduced in whole or in part without permission.
Do not rescale drawing unless directed.
Documents not intended for construction.

Project

MARITIME MUSEUM PARTERNERSHIP

HERITAGE HARBOUR

Issue/Revsion

No.	Date (MDY)	Notes
VMM/H	**01 / 12 / 2026**	**Re-Zoning Application**

Sheet

1.02

Scale

1mm:100m

Page

24”x36”