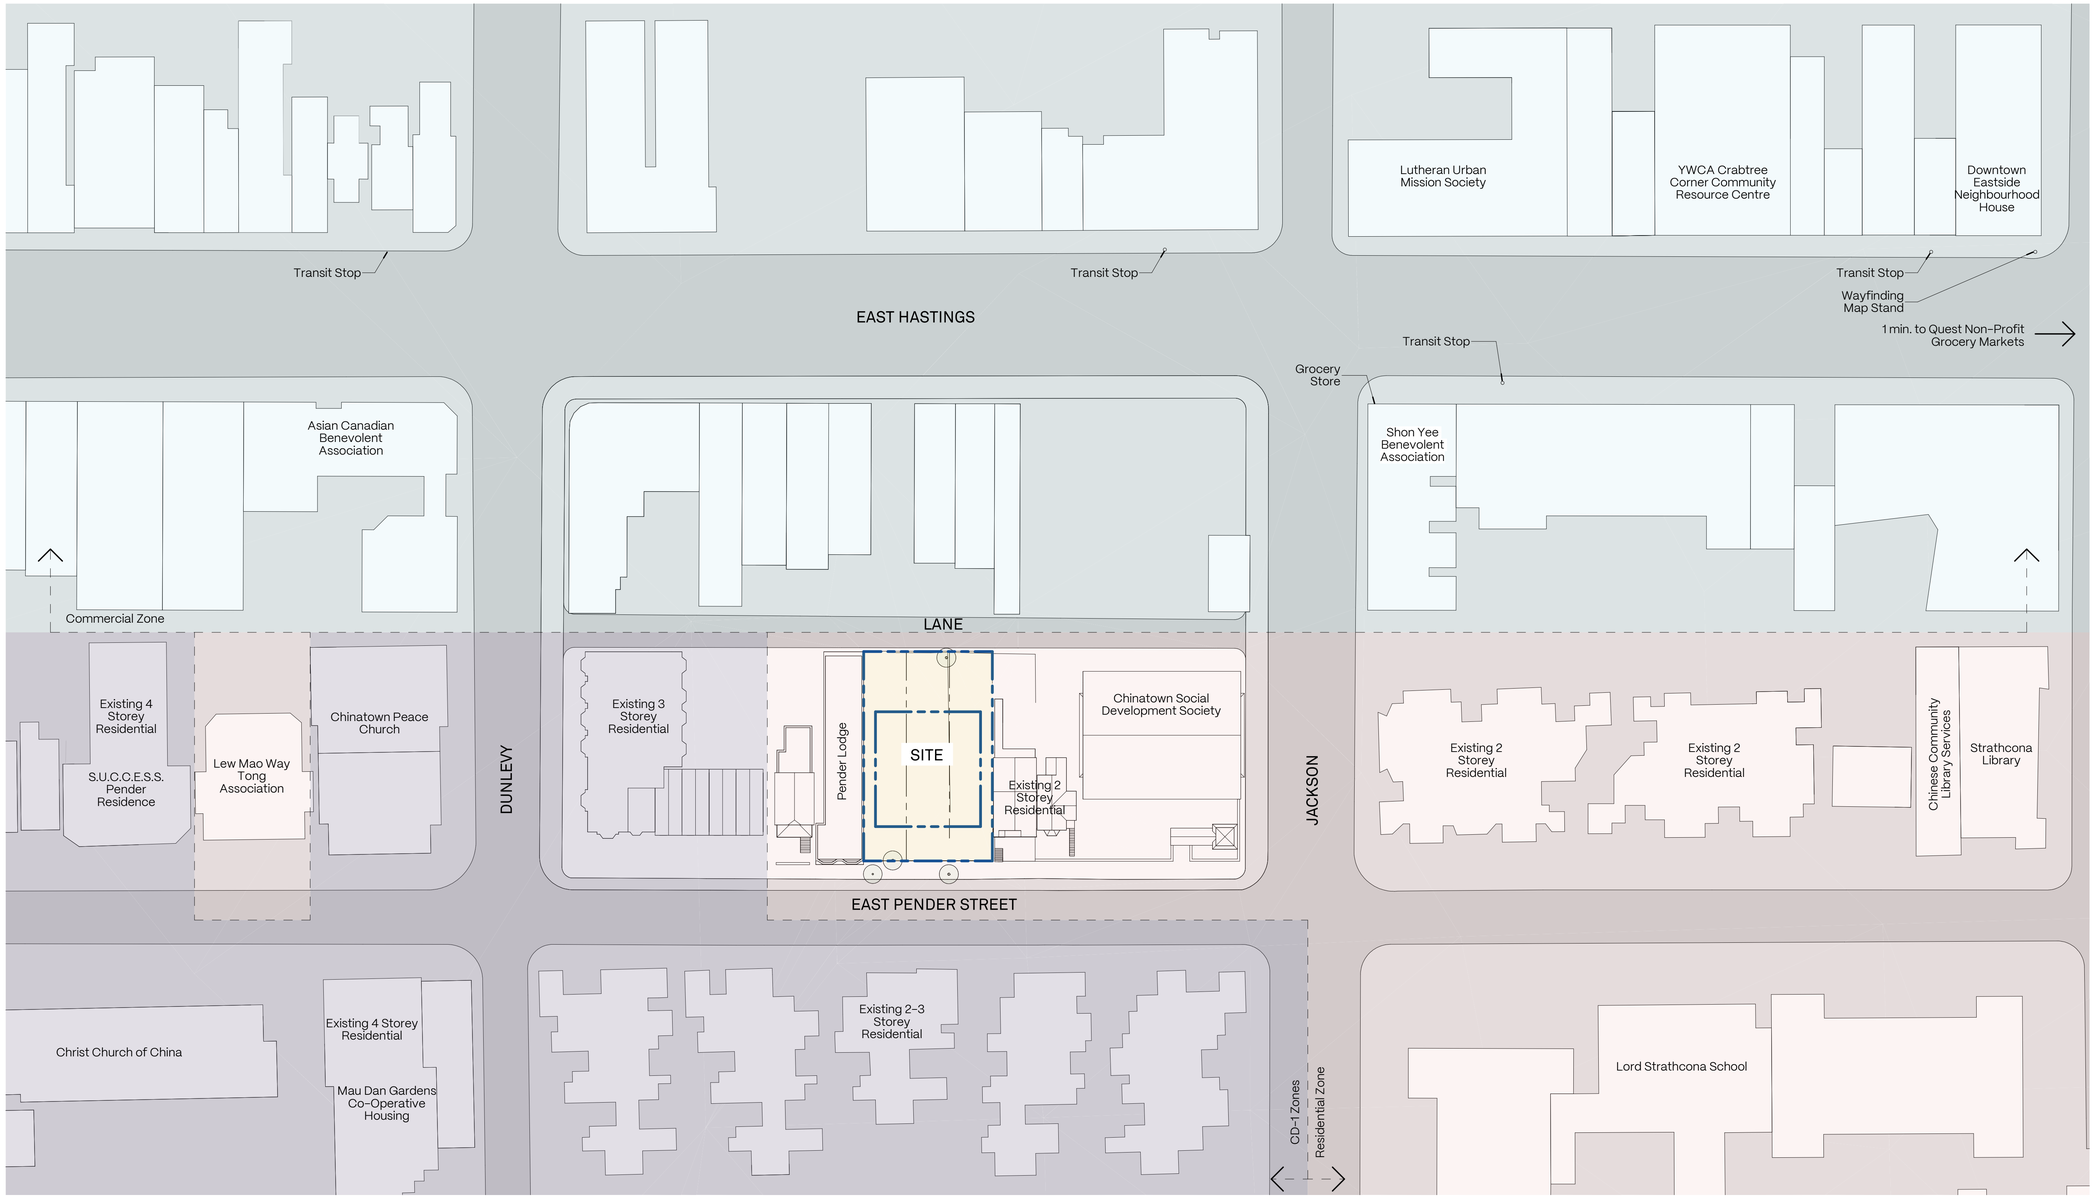

1 Context Site Plan
A0.04 1 : 500

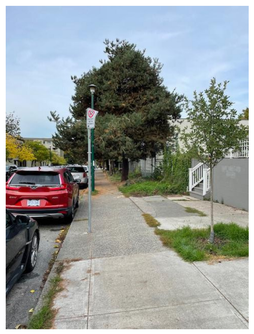



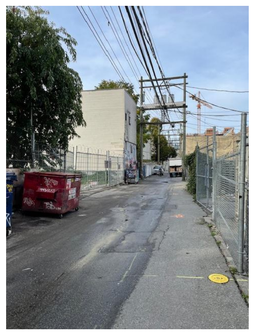



Human Studio

Human Studio | Architecture + Urban Design
#300 – 68 E 2nd Ave, Vancouver, Canada

COPYRIGHT. ALL RIGHTS RESERVED. REPRODUCTION IN WHOLE OR IN PART IS PROHIBITED. THIS DRAWING, AS AN INSTRUMENT OF SERVICE, IS THE PROPERTY OF THE ARCHITECT AND MAY NOT BE USED IN ANY WITHOUT THE WRITTEN PERMISSION OF THE ARCHITECT

REGISTERED ARCHITECT
PETER ATKINSON
2026-08-26
BRITISH COLUMBIA

DATE	REV	DESCRIPTION
2026-08-26	3	Issued For Development Permit

N

441 Pender Street

PACK BUILDINGS
HS0017

Context Map

A0.04