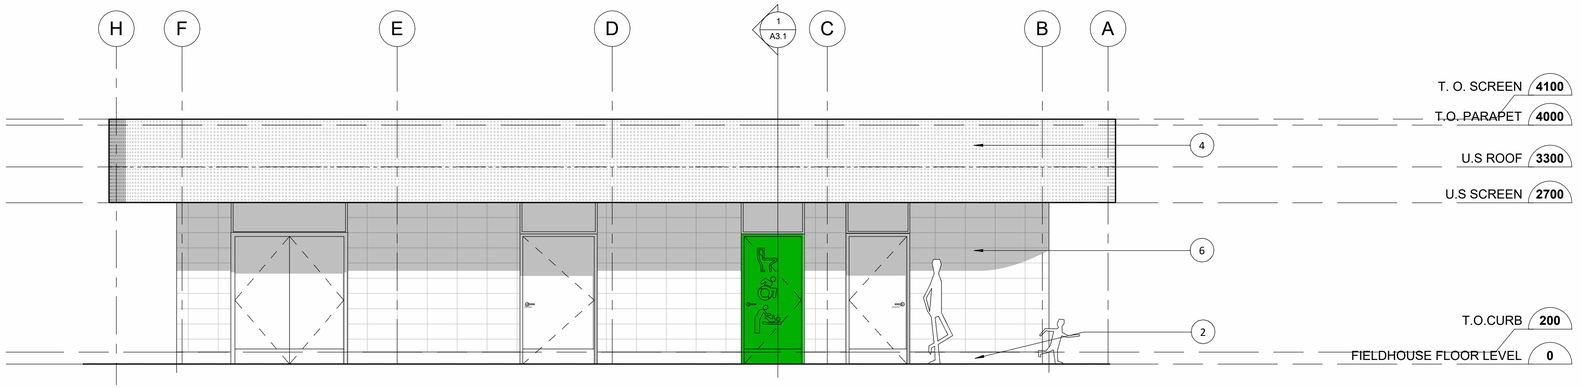

1 ELEVATION 1
1 : 50

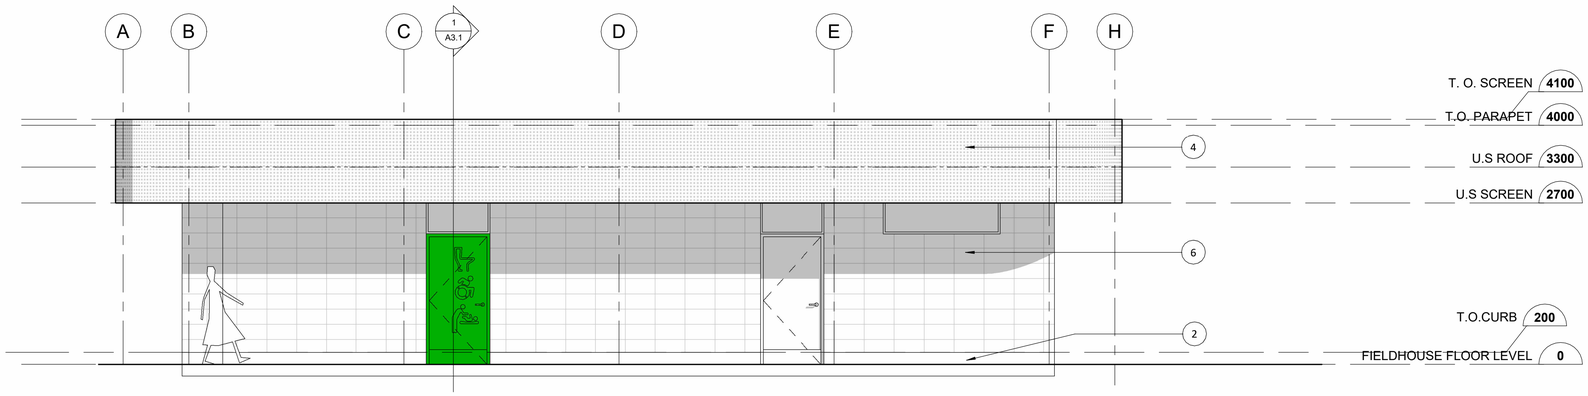

2 ELEVATION 2
1 : 50

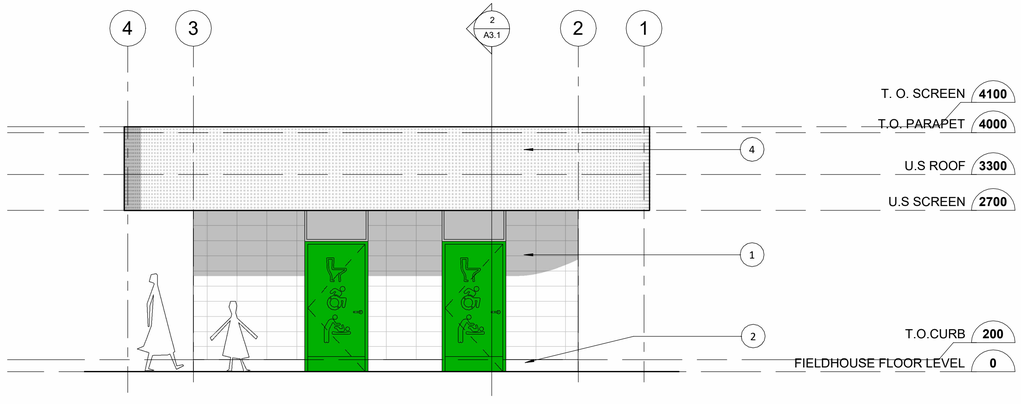

3 ELEVATION 3
1 : 50

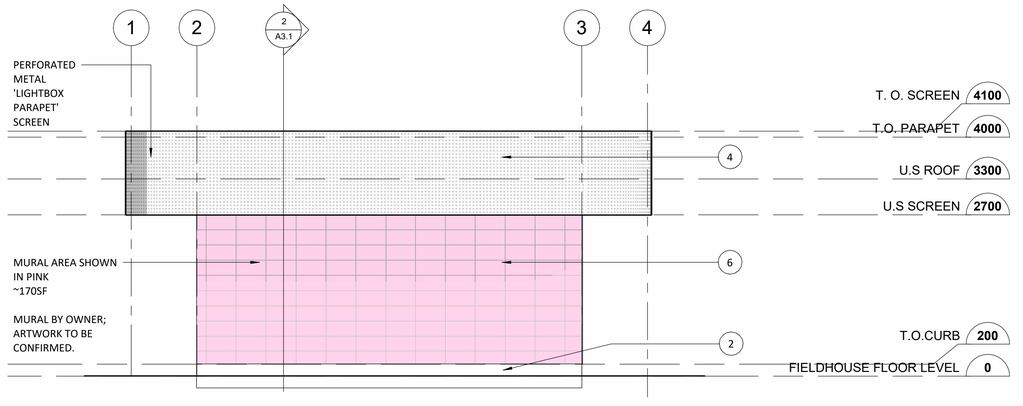

4 ELEVATION 4
1 : 50

MATERIALS

1 CMU BLOCK
2 CONCRETE
3 METAL PANEL
4 PERFORATED CORRUGATED METAL
5 CLT
6 MURAL (PAINT ON CMU)

Carscadden Stokes McDonald Architects Inc.
310 - 1930 Pandora Street
Vancouver, BC V5L 0C7

604 633 1830
hello@carscadden.ca
@CarscaddenArch
carscadden.ca

REGISTERED ARCHITECT
MARK JEFFREY WOTTUM
BRITISH COLUMBIA
2026-07-09

1	ISSED FOR DEVELOPMENT PERMIT	2026 07 09
	ISSUED FOR TENDER	
	ISSUED FOR 100% CD	
	ISSUED FOR BP	
	ISSUED FOR 90% CD	
	ISSUED FOR 60% CD	

REVISIONS

Carscadden

JOB TITLE

ROSS PARK FIELDHOUSE

PROJECT ADDRESS

7474 ROSS STREET, VANCOUVER, BC

SHEET TITLE

ELEVATIONS

DRAWN	CHECKED
CB/HM	MW
JOB NO.	**DATE**
2529	JAN 2026

SCALE
1:100

SHEET
A4.1

Copyright reserved. These drawings are, and at all times, remain the exclusive property of the Architects, and cannot be used without the consent of the architects