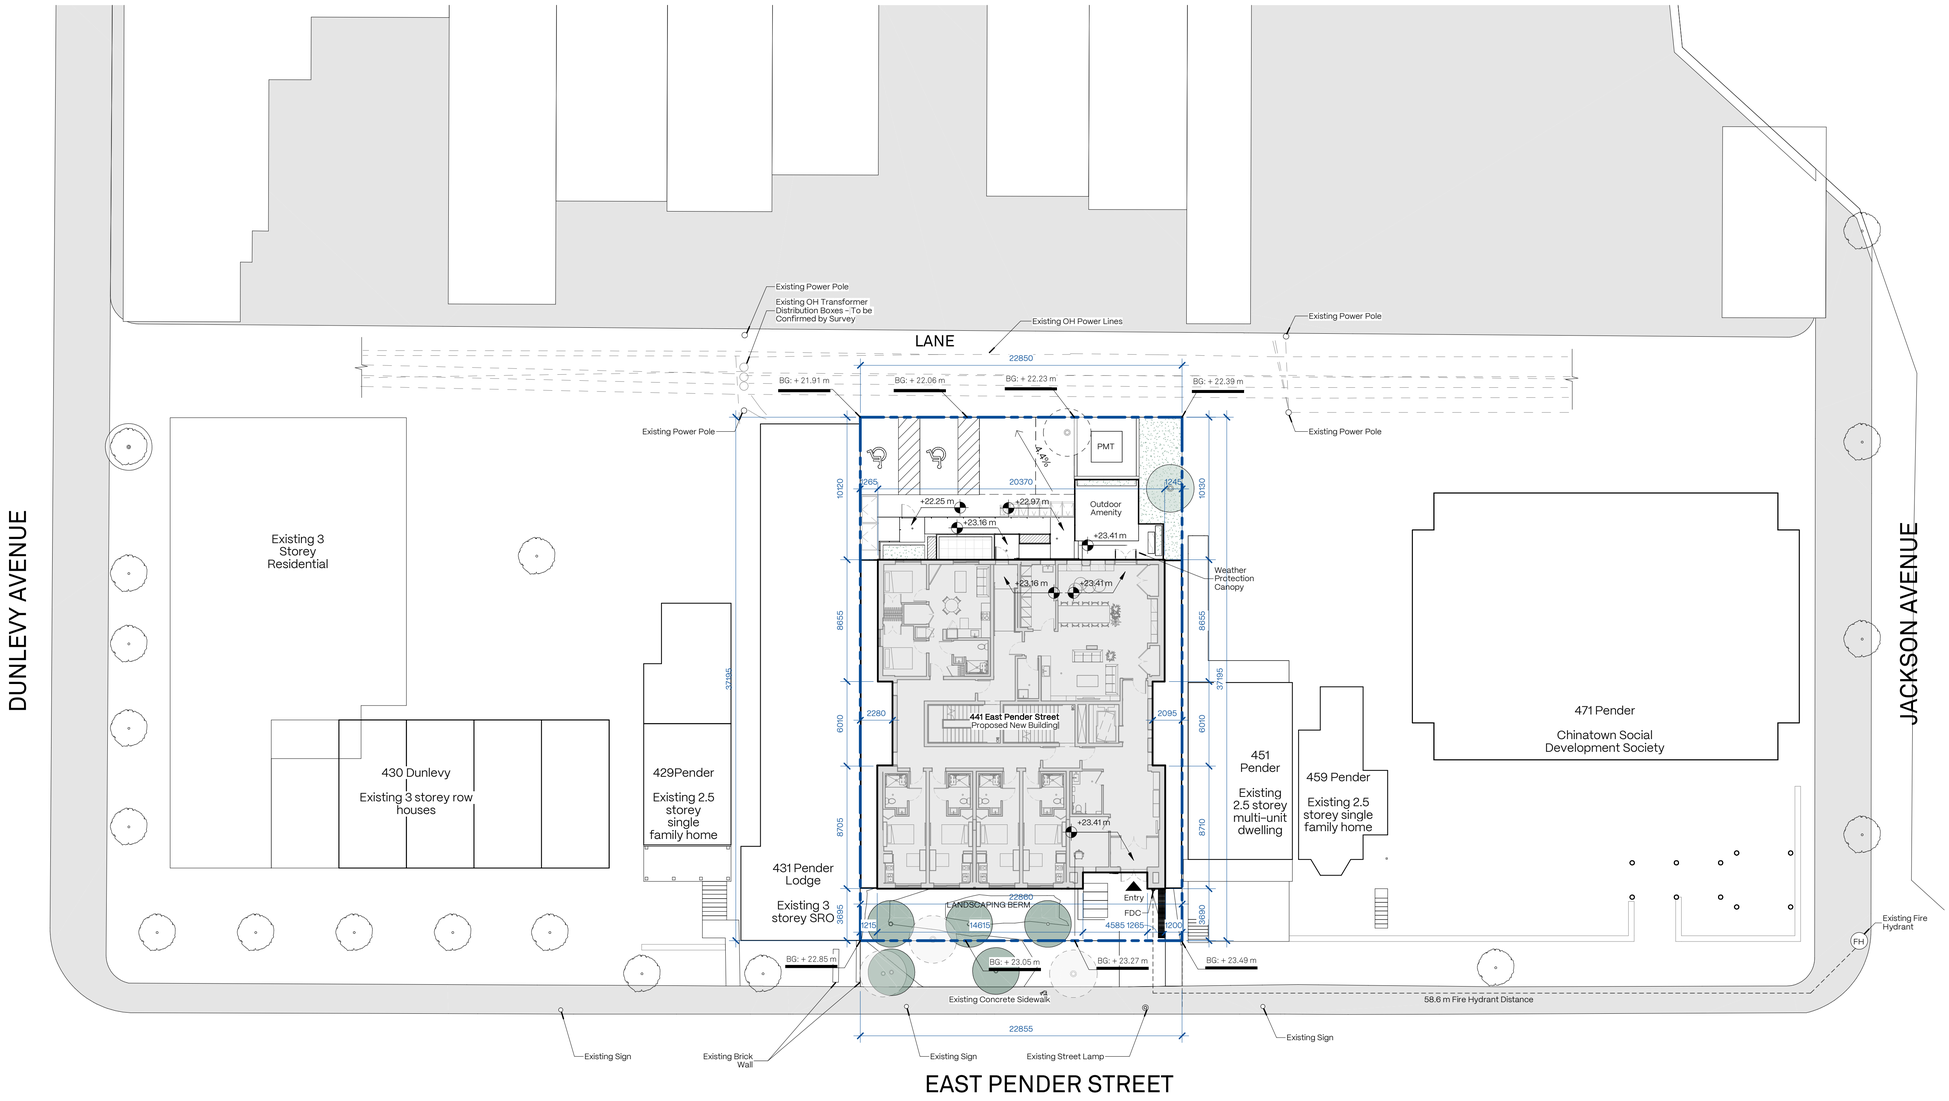

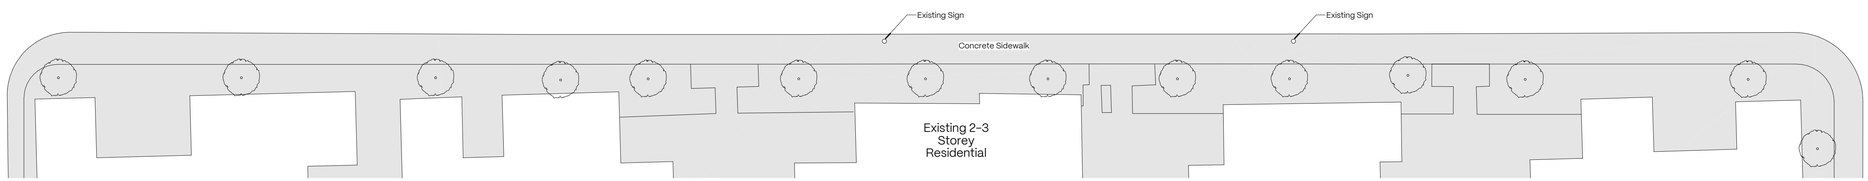

1 Site Plan

A1.00 1 : 200

Human Studio | Architecture + Urban Design
#300 – 68 E 2nd Ave, Vancouver, Canada

COPYRIGHT. ALL RIGHTS RESERVED. REPRODUCTION IN WHOLE OR IN PART IS PROHIBITED. THIS DRAWING, AS AN INSTRUMENT OF SERVICE, IS THE PROPERTY OF THE ARCHITECT AND MAY NOT BE USED IN ANY WITHOUT THE WRITTEN PERMISSION OF THE ARCHITECT

REGISTERED ARCHITECT PETER ATKINSON BRITISH COLUMBIA
2026-08-26

Legend

- Existing City Tree – to be removed
- Existing Site Tree – to be retained
- Existing Site Tree – to be removed
- Proposed Tree – refer to Landscape
- BG Building Grades
- Property Line

DATE	REV	DESCRIPTION
2026-08-26	3	Issued For Development Permit

N

441 Pender Street

PACK BUILDINGS
HS0017

Site Plan

A1.00