SIDE WALK

TRAVEL DISTANCE=105 FT. (32 m)

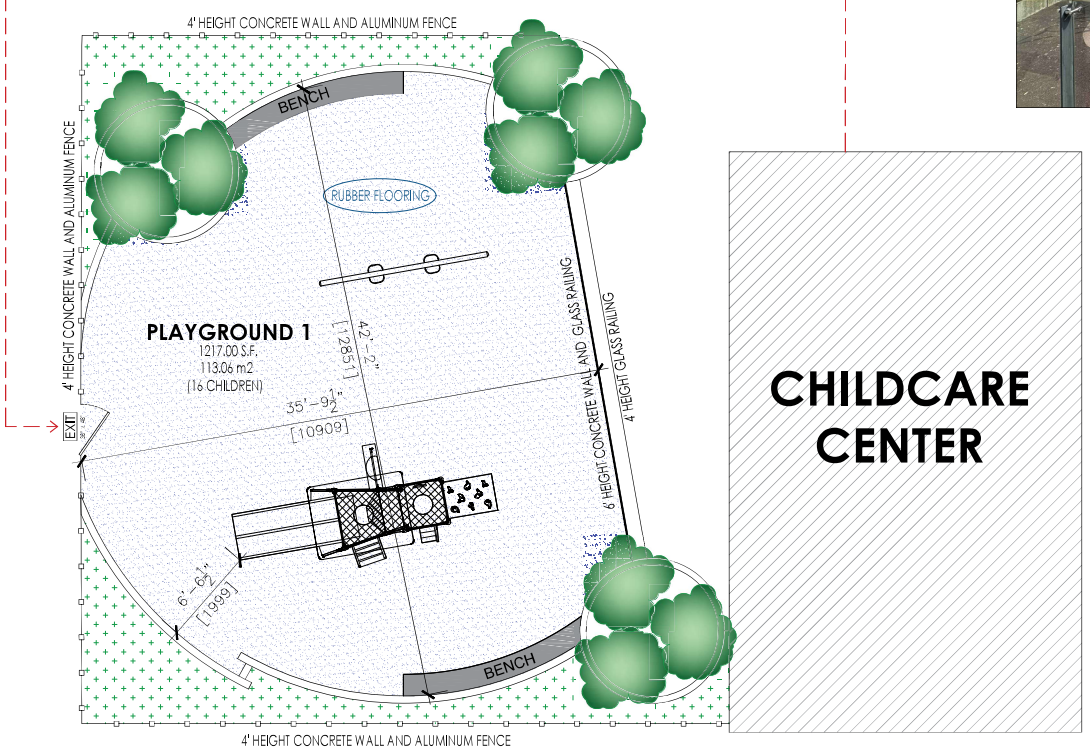

CHILDCARE CENTER

PLAYGROUND PLAN
SC: 1/4" = 1'-0"

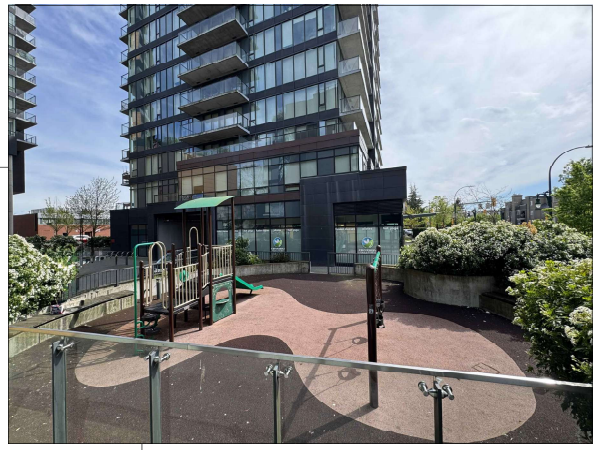





IVAZ DESIGN

HEDYEH MILANI

3368 PRINCETONE AVE.
COQUITLAM, BC,
V3E 0G2

T: 604-618-9876

N

ISSUE	DESCRIPTION	DATE
5	-	-
4	-	-
3	-	-
2	-	-
1	-	MAY 23, 2026

DO NOT CONSTRUCT WITH THE INFORMATION SHOWN ON THIS DRAWING UNTIL IT IS NOTED "ISSUED FOR CONSTRUCTION".

CLIENT :

LITTLE GREENWAY EARLY LEARNING CENTRE

PROJECT No. :

2026-08

PROJECT :

CHILDCARE CENTER

CIVIL ADDRESS :

8558 CORNISH ST,
VANCOUVER, BC.

SEAL :

DATE:

DRAWING TITLE:

PLAYGROUND PLAN

DATE: MAY 23 2026

DRAWN BY: H.M.

DESIGNED BY: H.M.

DRAWING:

A-03

CENTIMETER 0 2.5
INCH