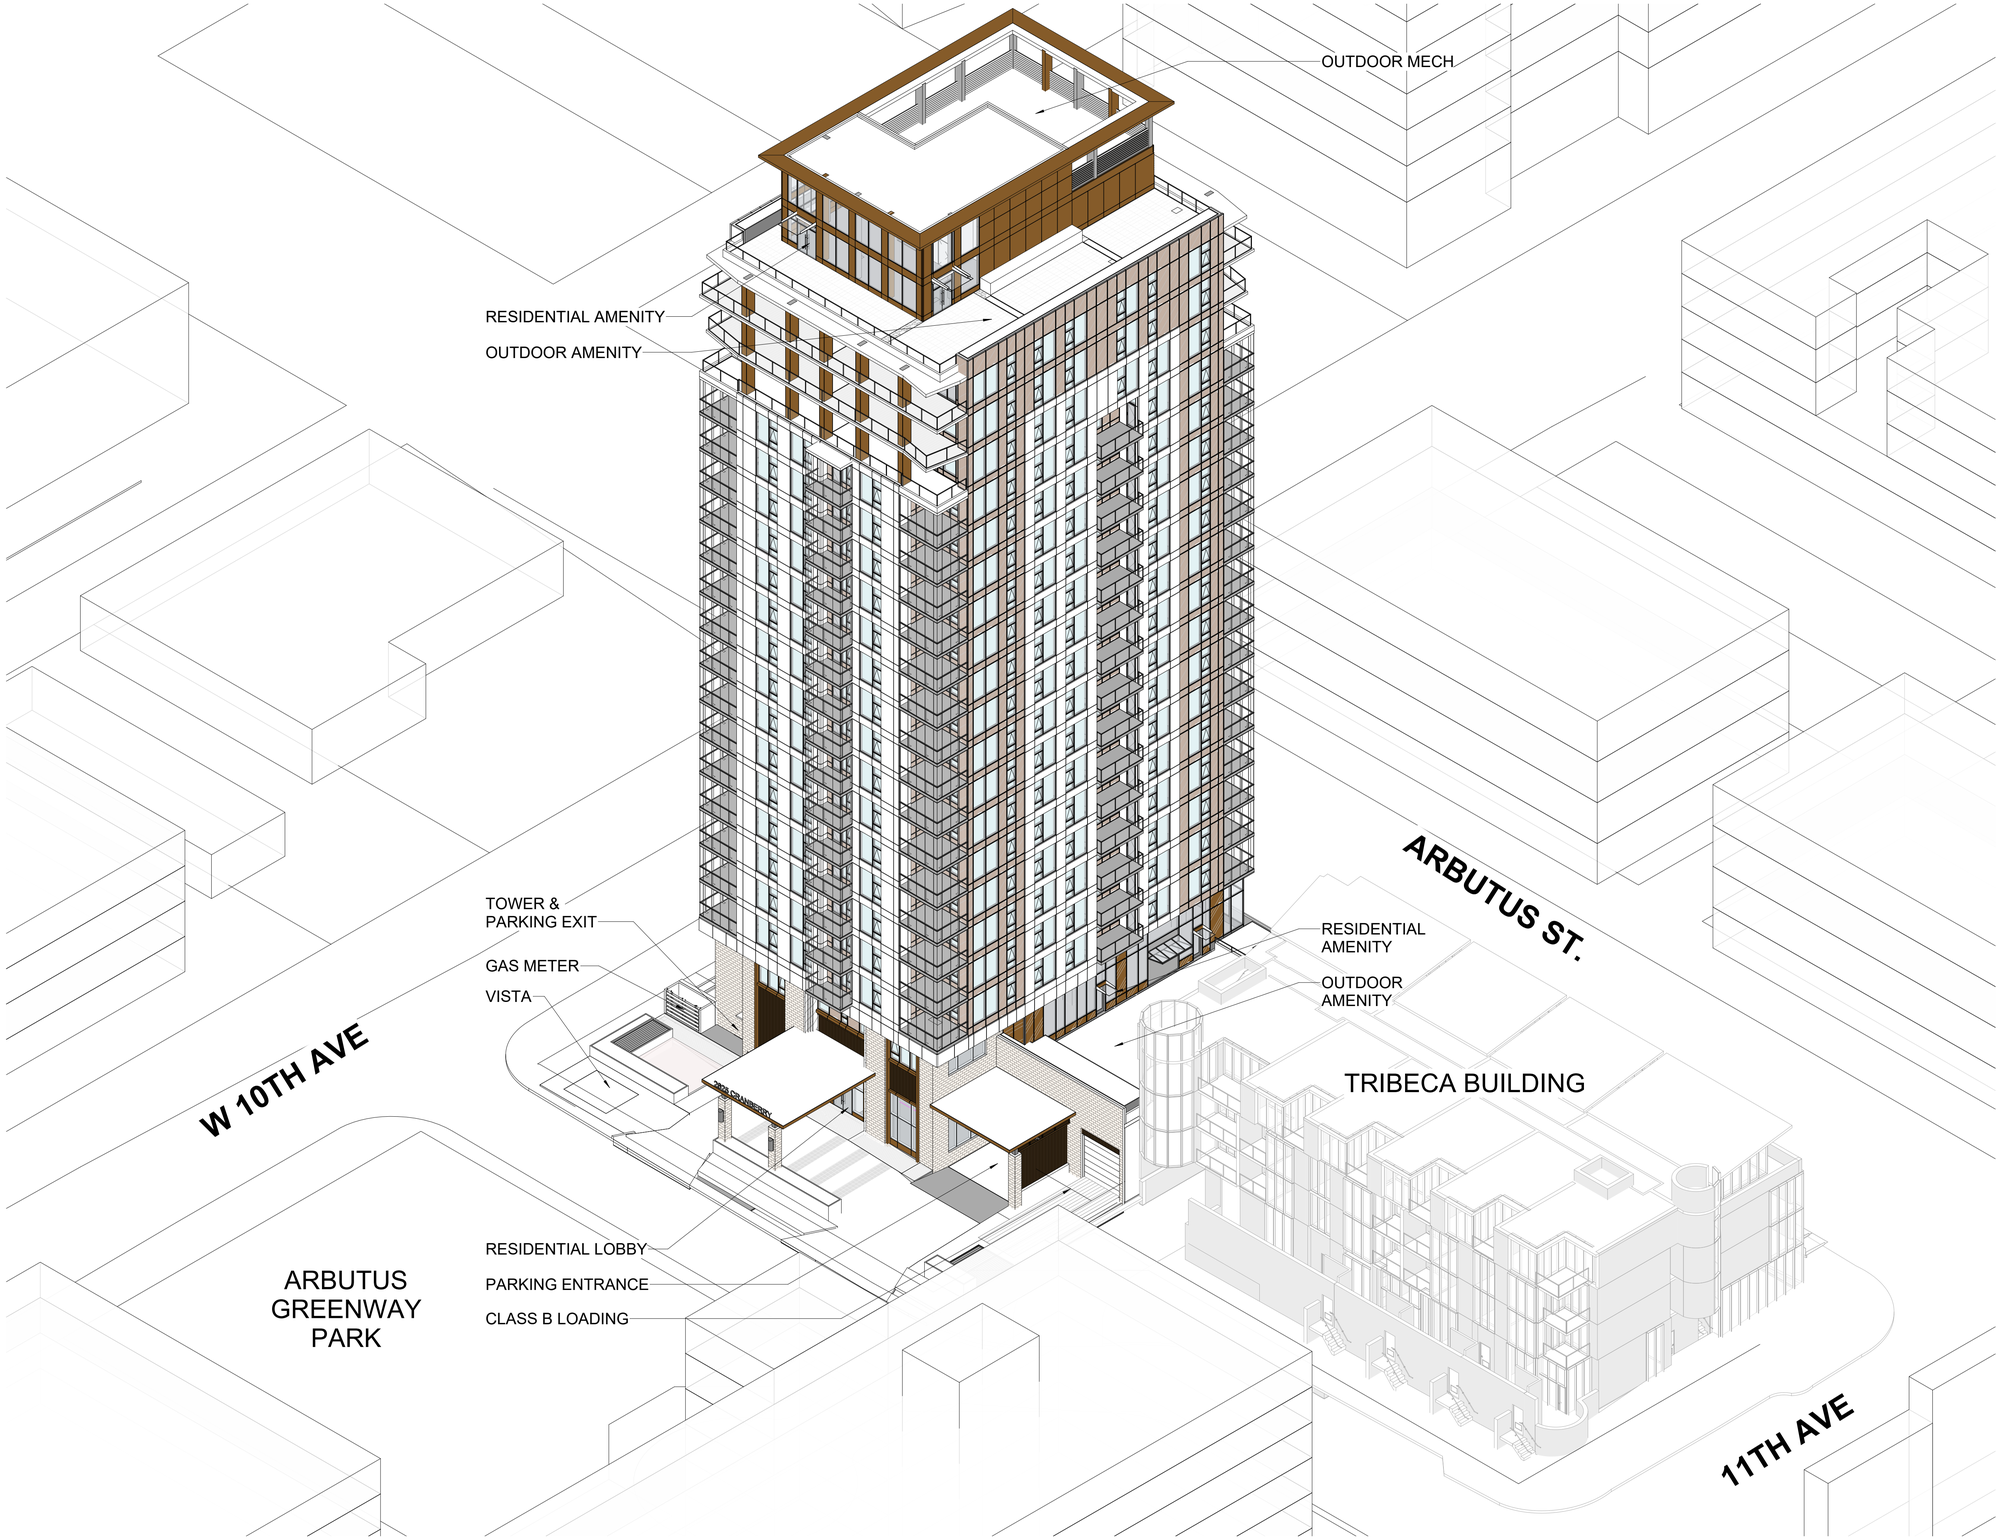

CLIENT

BASTION DEVELOPMENT CORPORATION

COPYRIGHT
This drawing has been prepared solely for the intended use, thus any reproduction or distribution for any purpose other than authorized by Arcadis is forbidden. Written dimensions shall have precedence over scaled dimensions. Contractors shall verify and be responsible for all dimensions and conditions on the job, and Arcadis shall be informed of any variations from the dimensions and conditions shown on the drawing. Shop drawings shall be submitted to Arcadis for general conformance before proceeding with fabrication.

Arcadis Architects (Canada) Inc.
formerly IBI Group Architects (Canada) Inc.

ISSUES

No.	DESCRIPTION	DATE
1	REZONING APPLICATION	2024-06-25
2	REZONING APPLICATION #2	2025-11-28
3	DEVELOPMENT PERMIT APPLICATION	2026-09-02

CONSULTANTS

SEAL

REGISTERED ARCHITECT
JOHN GWYN VOSE
BRITISH COLUMBIA
2026-09-08

PRIME CONSULTANT
ARCADIS
1285 West Pender Street - Suite 100
Vancouver BC V6E 4B1 Canada
tel 604 683 8797
www.arcadis.com

PROJECT
2120-2130 West 10th Avenue
Vancouver, B.C.

PROJECT NO: 135357

DRAWN BY:	CHECKED BY:
Author	**Checker**
PROJECT MGR:	APPROVED BY:
Designer	**Approver**

SHEET TITLE
OVERALL 3D VIEW

SHEET NUMBER A0.23

ISSUE 3

SCALE CHECK 10mm 1 in

C:\Users\mak\227AppData\Local\Autodesk\Revit\Autodesk Revit 2026\CollaborationCache\6YWVXPRLIZO2MX8O4x6eas1b-741e-416d-96f5-ef1dc3fec547\9345977-039e-4813-b6b9-5c7121f0e036.rvt

2026-09-02 10:56:43 AM

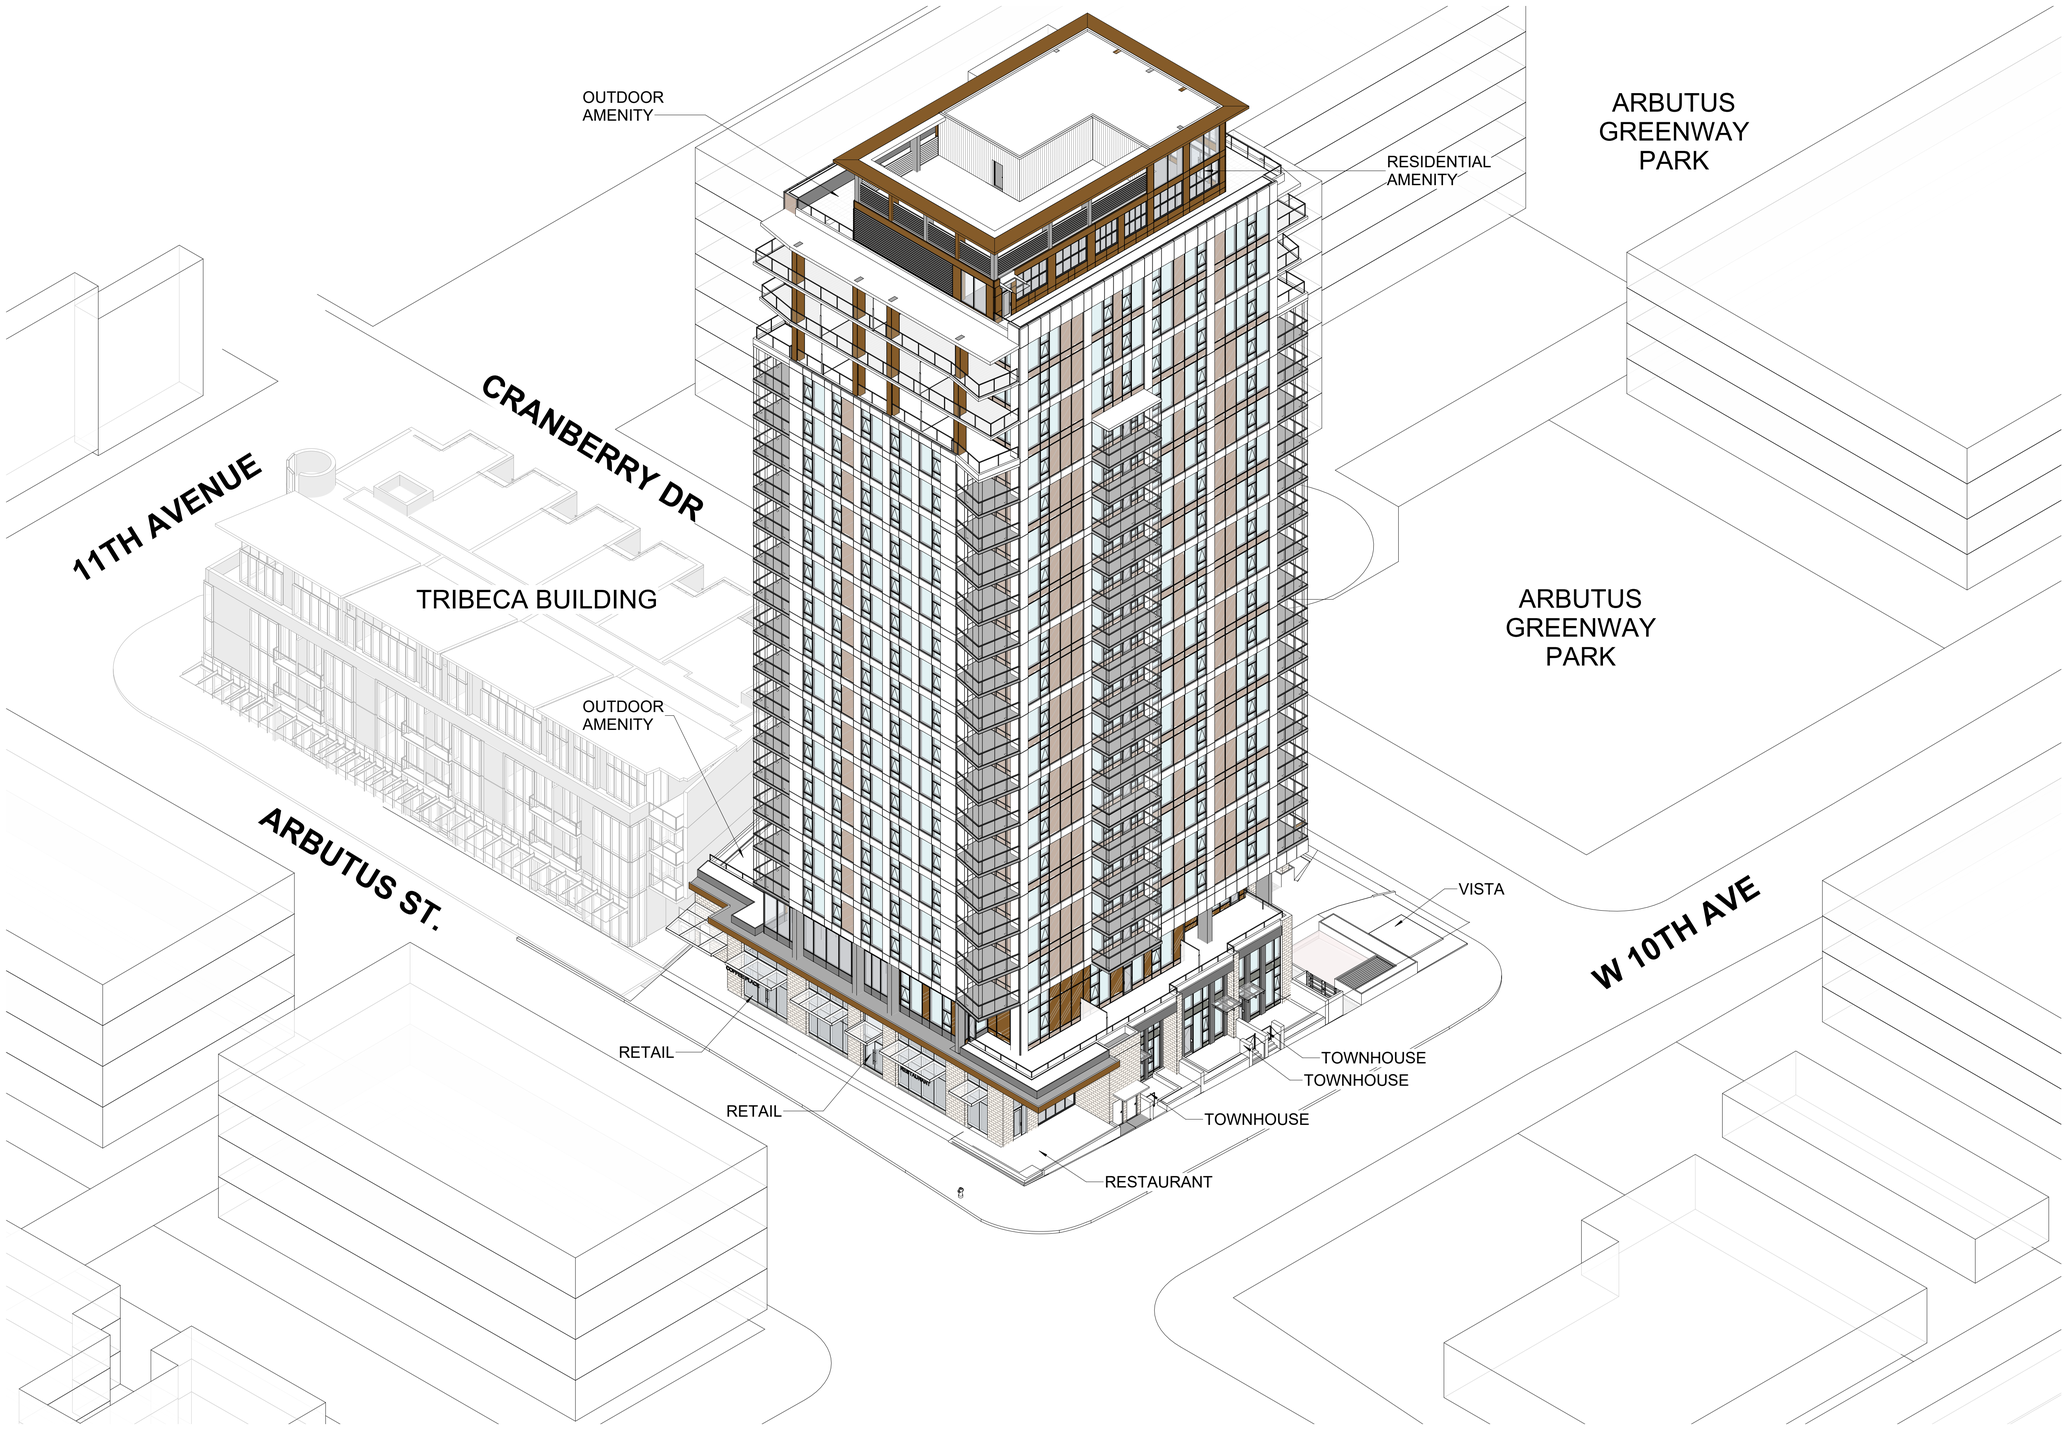

CLIENT

BASTION DEVELOPMENT CORPORATION

COPYRIGHT
This drawing has been prepared solely for the intended use, thus any reproduction or distribution for any purpose other than authorized by Arcadis is forbidden. Written dimensions shall have precedence over scaled dimensions. Contractors shall verify and be responsible for all dimensions and conditions on the job, and Arcadis shall be informed of any variations from the dimensions and conditions shown on the drawing. Shop drawings shall be submitted to Arcadis for general conformance before proceeding with fabrication.

Arcadis Architects (Canada) Inc.
formerly IBI Group Architects (Canada) Inc.

ISSUES

No.	DESCRIPTION	DATE
1	REZONING APPLICATION	2024-06-25
2	REZONING APPLICATION #2	2025-11-28
3	DEVELOPMENT PERMIT APPLICATION	2026-09-02

CONSULTANTS

SEAL

REGISTERED ARCHITECT
JOHN GWYN VOSE
BRITISH COLUMBIA
2026-09-03

PRIME CONSULTANT

ARCADIS

1285 West Pender Street - Suite 100
Vancouver BC V6E 4B1 Canada
tel 604 683 8797
www.arcadis.com

PROJECT

2120-2130 West 10th Avenue

Vancouver, B.C.

PROJECT NO: 135357	
DRAWN BY: **Author**	CHECKED BY: **Checker**
PROJECT MGR: **Designer**	APPROVED BY: **Approver**

SHEET TITLE

OVERALL 3D VIEW

SHEET NUMBER	ISSUE
A0.24	3

SCALE CHECK 10mm 1 in

C:\Users\mark.h2274\AppData\Local\Autodesk\Revit\Autodesk Revit 2026\CollaborationCache\r6YWXPPLfZQbM3XkQ-Ac4eae18-741e-416d-9ff5-ef1dc9bec5a4763345977-039e-4813-9d09-5c7121f0e036.rvt

2026-09-02 10:56:53 AM